


DRUG FREE ZONES
NEWARK SCHOOLS
NEWARK PARKS & RECREATION
PUBLIC HOUSING
VICINITY MAP
1
2
3
4
5
6
7
LEGEND
SCHOOL PROPERTY
SCHOOL 1000' ZONE
PARK PROPERTY
PARK 500' ZONE
PUBLIC HOUSING PROPERTY
PUBLIC HOUSING 500' ZONE
LIBRARY/MUSEUM PROPERTY
LIBRARY/MUSEUM 500' ZONE
OTHER MUNICIPAL PROPERTY
OTHER SCHOOL 1000' ZONE
OTHER PROPERTY 500' ZONE
NEWARK LIBRARIES
NEWARK MUSEUMS
ESSEX COUNTY PARKS IN NEWARK
ADJOINING MUNICIPALITIES
BAYONNE
NOT APPLICABLE
ELIZABETH
KEARNY
NO RESPONSE
BELLVILLE
HARRISON
NO RESPONSE
JERSEY CITY
NOT APPLICABLE
HILLSIDE
NOT APPLICABLE
MAPLEWOOD
IRVINGTON
BLOOMFIELD
NO RESPONSE
SOUTH ORANGE
NO RESPONSE
EAST ORANGE
NOT APPLICABLE
EAST NEWARK
NO RESPONSE
I hereby certify that this is a true and accurate copy of the One Thousand (1000) Foot Drug Free School Zone and the Five Hundred (500) Foot Public Housing Facilities, Public Parks and Public Buildings Zone Map, approved by the Municipal Council of the City of Newark on February 17, 1999 and signed by the Mayor on February 19, 1999 as per Ordinance 6S&FA, being also an Official Finding and Record of the City of Newark.
5/5/99
Robert P. Marasco
City Clerk
ND 33
Donald Farkas
DONALD R. FARKAS
P.L.S. LIC. NO. 12680
CITY SURVEYOR
CITY OF NEWARK
ESSEX COUNTY, NEW JERSEY
DRUG FREE ZONE MAP
CITY OF NEWARK INC., DEPT. OF ENGINEERING
920 BROAD STREET, NEWARK N.J. 07102
KEY
REV.
DATE
DESC.
SCALE
N.T.S.
DATE
8-27-98


CITY OF SOUTH ORANGE ESSEX COUNTY
TOWNSHIP OF MAPLEWOOD
CITY OF EAST ORANGE ESSEX COUNTY
IRVINGTON TOWNSHIP ESSEX COUNTY
LEGEND
SCHOOL PROPERTY
SCHOOL 1000' ZONE
PARK PROPERTY
PARK 500' ZONE
PUBLIC HOUSING PROPERTY
PUBLIC HOUSING 500' ZONE
LIBRARY/MUSEUM PROPERTY
LIBRARY/MUSEUM 500' ZONE
OTHER MUNICIPAL PROPERTY
OTHER SCHOOL 1000' ZONE
OTHER PROPERTY 500' ZONE
500' 0' 500' 1000'
SCALE IN FEET
NOTES:
MATCH LINE SHT. NO.3
CITY OF NEWARK
ESSEX COUNTY, NEW JERSEY
DRUG FREE ZONE MAP
DONALD R. FARKAS
P.L.S. LIC. NO. 12680
CITY SURVEYOR
SHEET
1
REV. DATE DESC.
SCALE
DATE

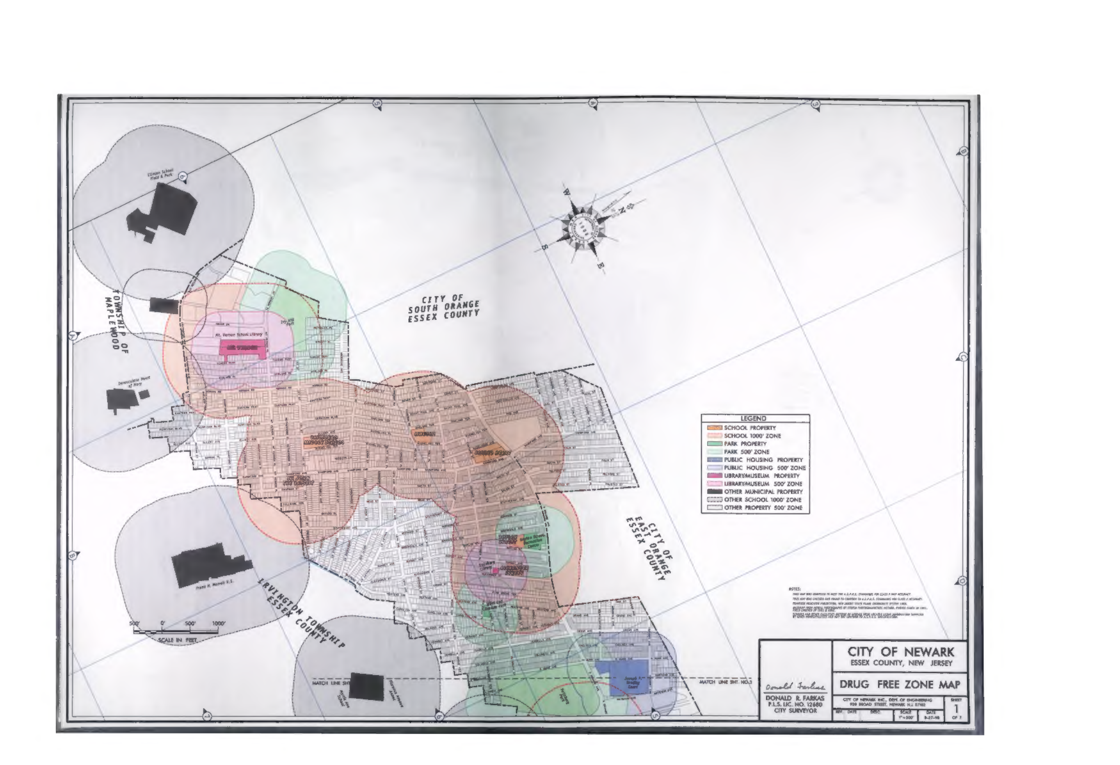


CITY OF SOUTH ORANGE ESSEX COUNTY
TOWNSHIP OF MAPLEWOOD
CITY OF EAST ORANGE ESSEX COUNTY
IRVINGTON TOWNSHIP ESSEX COUNTY
LEGEND
SCHOOL PROPERTY
SCHOOL 1000' ZONE
PARK PROPERTY
PARK 500' ZONE
PUBLIC HOUSING PROPERTY
PUBLIC HOUSING 500' ZONE
LIBRARY/MUSEUM PROPERTY
LIBRARY/MUSEUM 500' ZONE
OTHER MUNICIPAL PROPERTY
OTHER SCHOOL 1000' ZONE
OTHER PROPERTY 500' ZONE
500' 0' 500' 1000'
SCALE IN FEET
NOTES:
MATCH LINE SHT. NO.3
CITY OF NEWARK
ESSEX COUNTY, NEW JERSEY
DRUG FREE ZONE MAP
DONALD R. FARKAS
P.L.S. LIC. NO. 12680
CITY SURVEYOR
920 BROAD STREET, NEWARK N.J. 07102
REV. DATE DESC.
SCALE 1" = 500'
DATE
SHEET 1

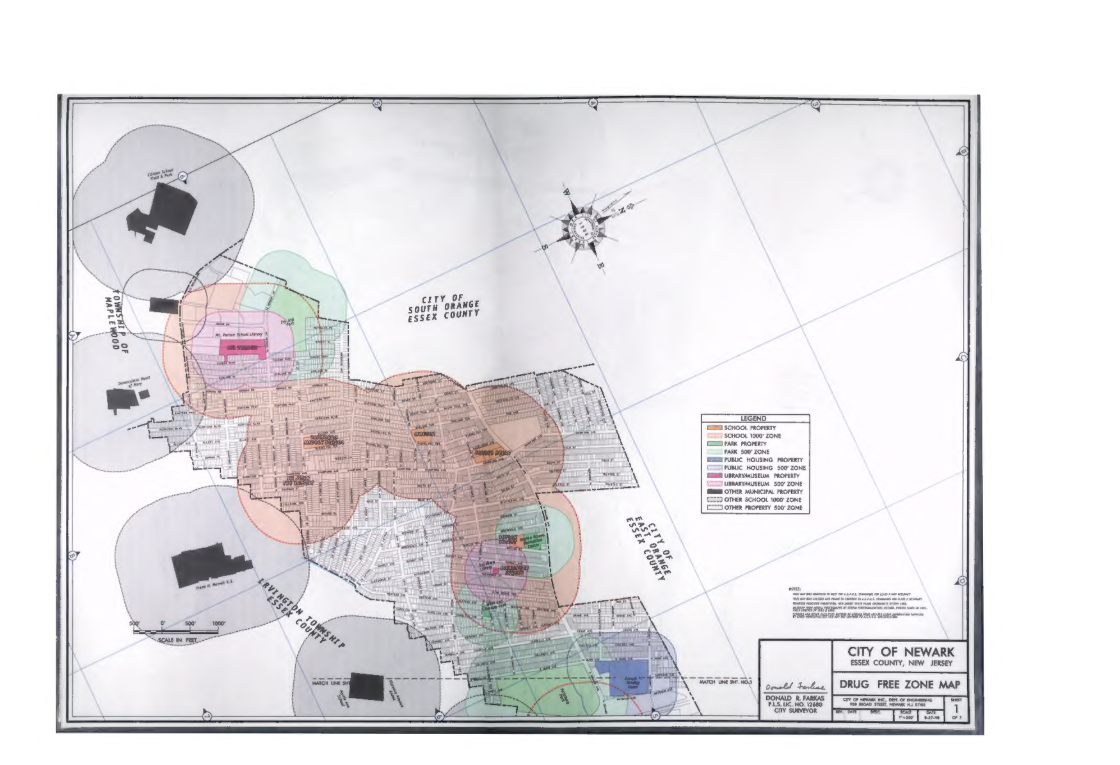


TOWNSHIP OF BELLEVILLE
ESSEX COUNTY
SECOND RIVER
St. Peters School
Branch Brook Park
Cerebral Palsey Center & School
Stephen Crane Village
School No. 4
St. Anthony's
Heller Parkway Islands
TOWNSHIP OF BELLEVILLE
ESSEX COUNTY
RIDGE ST ANNEX
RIDGE ST
ELLIOTT ST
OUR LADY OF GOOD COUNSEL
LUIS MUNOZ MARIN
BROADWAY SCHOOL
Phillips Park
Archbishop Walsh Homes
BETHEL CHRISTIAN ACADEMY
PASSAIC RIVER
KEARNY TOWNSHIP
HUDSON COUNTY
TOWN OF BLOOMFIELD
ESSEX COUNTY
ST. FRANCIS XAVIER
ABINGTON AVE
NEWARK CITY STADIUM
FIRST AVE
Salvatore Bontempo Mem. Park
ARLINGTON AVE
RAPHAEL HERNANDEZ
YOUTH CONSULTATION SERVICES
ROBERTO CLEMENTE
MATCH LINE SHT. NO.3
MATCH LINE SHT. NO.3
N
E
S
W
LEGEND
SCHOOL PROPERTY
SCHOOL 1000' ZONE
PARK PROPERTY
PARK 500' ZONE
PUBLIC HOUSING PROPERTY
PUBLIC HOUSING 500' ZONE
LIBRARY/MUSEUM PROPERTY
LIBRARY/MUSEUM 500' ZONE
OTHER MUNICIPAL PROPERTY
OTHER SCHOOL 1000' ZONE
OTHER PROPERTY 500' ZONE
NOTES:
THIS MAP WAS COMPILED TO MEET THE A.S.P.R.S. STANDARDS FOR CLASS 2 MAP ACCURACY.
THIS MAP WAS CHECKED AND FOUND TO CONFORM TO A.S.P.R.S. STANDARDS FOR CLASS 2 ACCURACY.
TRAVERSE MERCATOR PROJECTION, NEW JERSEY STATE PLANE COORDINATE SYSTEM 1983.
BASEMAP FROM AERIAL PHOTOGRAPHS BY STEREO PHOTOGRAMMETRIC METHOD. PHOTOS TAKEN IN 1991. FIELD CHECKED IN 1991 & 1992.
SCHOOLS AND OTHER FACILITIES OUTSIDE OF NEWARK WERE LOCATED USING INFORMATION SUPPLIED BY GIVEN MUNICIPALITIES AND MAY NOT CONFORM TO A.S.P.R.S. SPECIFICATION.
500' 0' 500' 1000'
SCALE IN FEET
ND 26
CITY OF NEWARK
ESSEX COUNTY, NEW JERSEY
DRUG FREE ZONE MAP
Donald Farkas
DONALD R. FARKAS
P.L.S. LIC. NO. 12680
CITY SURVEYOR
CITY OF NEWARK INC., DEPT. OF ENGINEERING
920 BROAD STREET, NEWARK N.J. 07102
REV. DATE DESC. SCALE 1"=500' DATE 8-27-98
SHEET 2 OF 7




TOWNSHIP OF BELLEVILLE
ESSEX COUNTY
St. Peters School
SECOND RIVER
Branch Brook Park
Cerebal Palsey Center & School
TOWNSHIP OF BELLEVILLE
ESSEX COUNTY
School No. 4
Stephen Crane Village
Branch Brook Manor
Stephen Crane Elderly - A
Stephen Crane Elderly - B
St. Anthony's
Heller Parkway Islands
Branch Brook Park
RIDGE ST ANNEX
RIDGE ST
ELLIOTT ST
North End Library
OUR LADY OF GOOD COUNSEL
Phillips Park
LUIS MUNOZ MARIN
BROADWAY SCHOOL
Broadway Park
BETHEL CHRISTIAN ACADEMY
Archbishop Walsh Homes
PASSAIC RIVER
KEARNY TOWNSHIP
HUDSON COUNTY
TOWN OF BLOOMFIELD
ESSEX COUNTY
ST. FRANCIS XAVIER
ABINGTON AVE
NEWARK CITY STADIUM
Bloomfield Park
Salvatore Bontempo Mem. Park
FIRST AVE
First Avenue Library
ARLINGTON AVE
RAPHAEL HERNANDEZ
YOUTH CONSULTATION SERVICES
ROBERTO CLEMENTE
MATCH LINE SHT. NO.3
MATCH LINE SHT. NO.3
LEGEND
SCHOOL PROPERTY
SCHOOL 1000' ZONE
PARK PROPERTY
PARK 500' ZONE
PUBLIC HOUSING PROPERTY
PUBLIC HOUSING 500' ZONE
LIBRARY/MUSEUM PROPERTY
LIBRARY/MUSEUM 500' ZONE
OTHER MUNICIPAL PROPERTY
OTHER SCHOOL 1000' ZONE
OTHER PROPERTY 500' ZONE
NOTES:
THIS MAP WAS COMPILED TO MEET THE A.S.P.R.S. STANDARDS FOR CLASS 2 MAP ACCURACY.
THIS MAP WAS CHECKED AND FOUND TO CONFORM TO A.S.P.R.S. STANDARDS FOR CLASS 2 ACCURACY.
TRAVERSE MERCATOR PROJECTION, NEW JERSEY STATE PLANE COORDINATE SYSTEM 1983.
BASEMAP FROM AERIAL PHOTOGRAPHS BY STEREO PHOTOGRAMMETRIC METHOD. PHOTOS TAKEN IN 1991.
SCHOOLS AND OTHER FACILITIES OUTSIDE OF NEWARK WERE LOCATED USING INFORMATION SUPPLIED BY GIVEN MUNICIPALITIES AND MAY NOT CONFORM TO A.S.P.R.S. SPECIFICATION.
500' 0' 500' 1000'
SCALE IN FEET
ND 26
CITY OF NEWARK
ESSEX COUNTY, NEW JERSEY
DRUG FREE ZONE MAP
Donald Farkas
DONALD R. FARKAS
P.L.S. LIC. NO. 12680
CITY SURVEYOR
CITY OF NEWARK INC., DEPT. OF ENGINEERING
920 BROAD STREET, NEWARK N.J. 07102
SHEET 2 OF 7
REV. DATE DESC.
SCALE 1"=500'
DATE 8-27-98

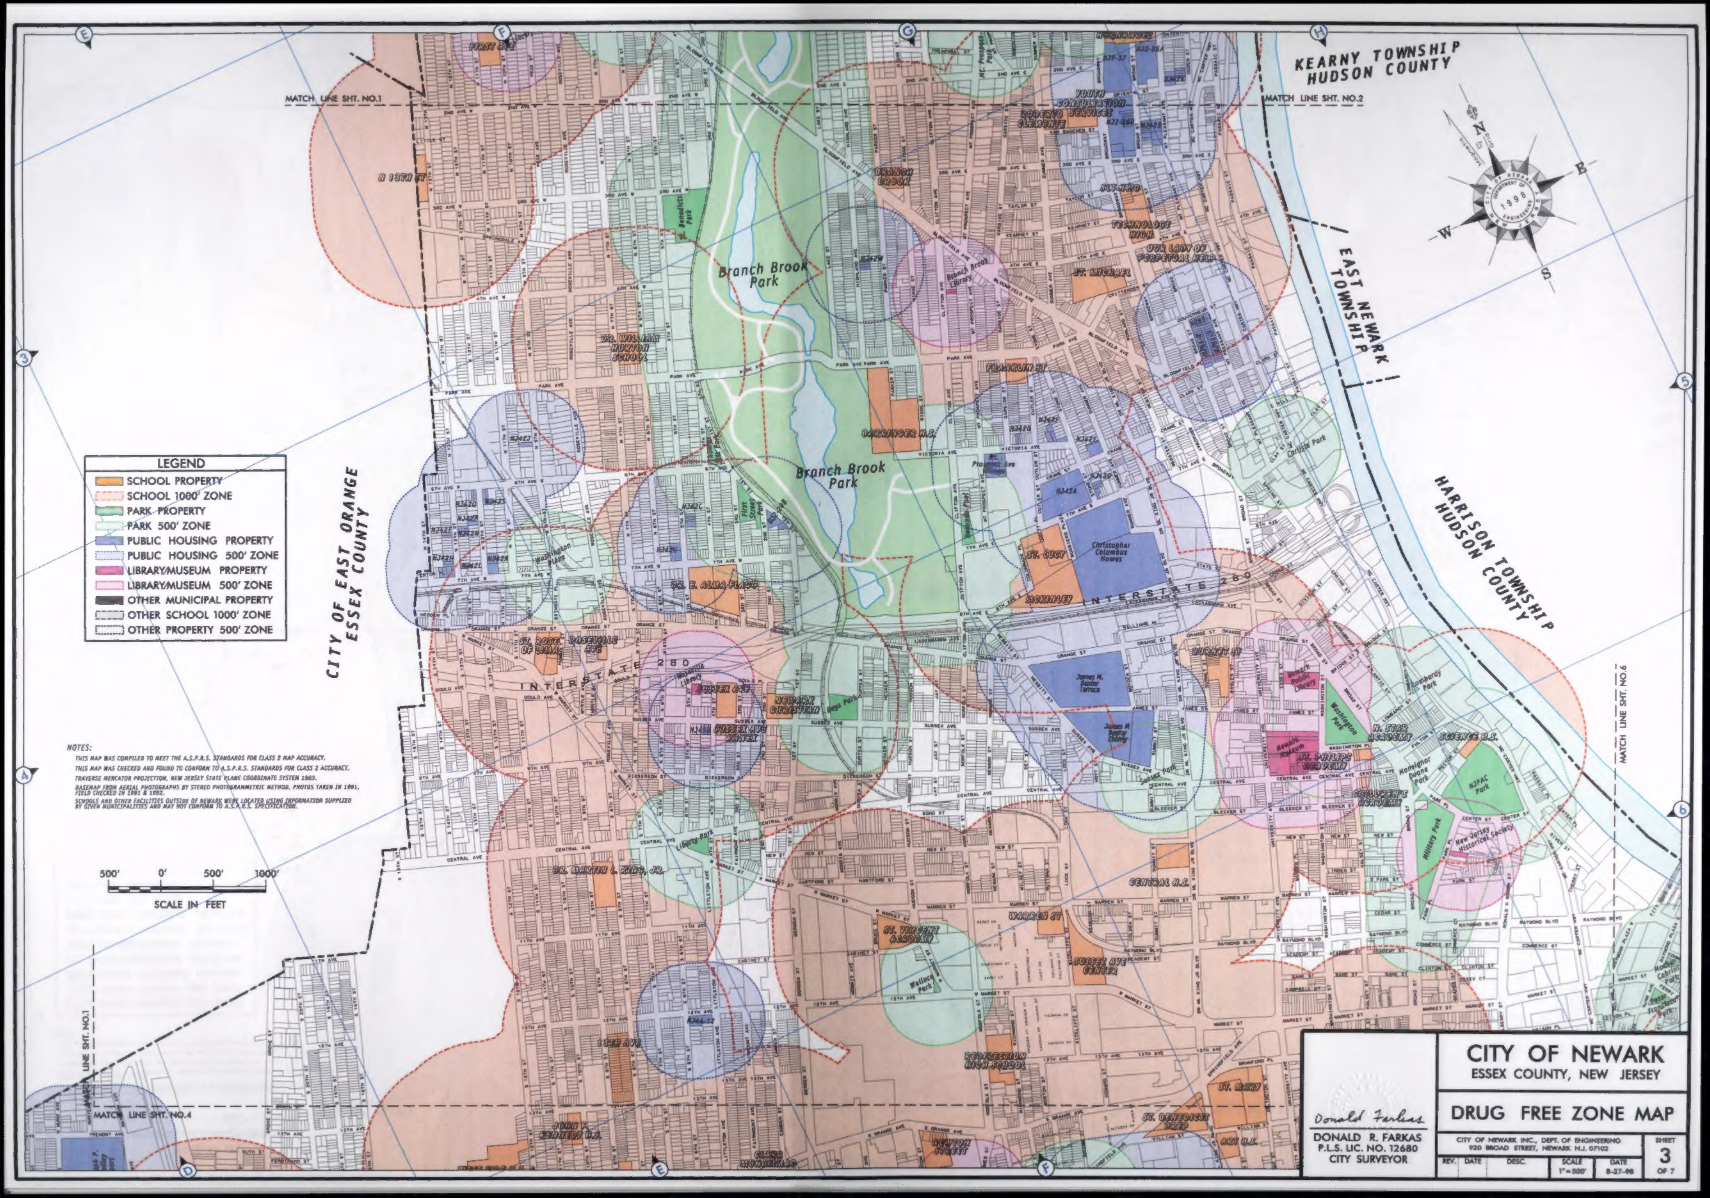


CITY OF NEWARK
ESSEX COUNTY, NEW JERSEY
DRUG FREE ZONE MAP
CITY OF NEWARK INC., DEPT. OF ENGINEERING
920 BROAD STREET, NEWARK N.J. 07102
SHEET 3 OF 7
REV. DATE DESC.
SCALE 1" = 500'
DATE 8-27-98
DONALD R. FARKAS
P.L.S. LIC. NO. 12680
CITY SURVEYOR
LEGEND
SCHOOL PROPERTY
SCHOOL 1000' ZONE
PARK PROPERTY
PARK 500' ZONE
PUBLIC HOUSING PROPERTY
PUBLIC HOUSING 500' ZONE
LIBRARY/MUSEUM PROPERTY
LIBRARY/MUSEUM 500' ZONE
OTHER MUNICIPAL PROPERTY
OTHER SCHOOL 1000' ZONE
OTHER PROPERTY 500' ZONE
NOTES:
THIS MAP WAS COMPILED TO MEET THE A.S.P.R.S. STANDARDS FOR CLASS 2 MAP ACCURACY.
THIS MAP WAS CHECKED AND FOUND TO CONFORM TO A.S.P.R.S. STANDARDS FOR CLASS 2 ACCURACY.
TRAVERSE MERCATOR PROJECTION, NEW JERSEY STATE PLANE COORDINATE SYSTEM 1983.
BASEMAP FROM AERIAL PHOTOGRAPHS BY STEREO PHOTOGRAMMETRIC METHOD. PHOTOS TAKEN IN 1991, FIELD CHECKED IN 1991 & 1992.
SCHOOLS AND OTHER FACILITIES OUTSIDE OF NEWARK WERE LOCATED USING INFORMATION SUPPLIED BY GIVEN MUNICIPALITIES AND MAY NOT CONFORM TO A.S.P.R.S. SPECIFICATION.
500' 0' 500' 1000'
SCALE IN FEET
MATCH LINE SHT. NO.1
MATCH LINE SHT. NO.2
MATCH LINE SHT. NO.4
MATCH LINE SHT. NO.6
KEARNY TOWNSHIP
HUDSON COUNTY
EAST NEWARK TOWNSHIP
HARRISON TOWNSHIP
HUDSON COUNTY
CITY OF EAST ORANGE
ESSEX COUNTY
Branch Brook Park
INTERSTATE 280
Christopher Columbus Homes
James M. Baxter Terrace
BARRINGER H.S.
TECHNOLOGY HIGH
ST. MICHAEL
CENTRAL H.S.
SCIENCE H.S.
N E S W

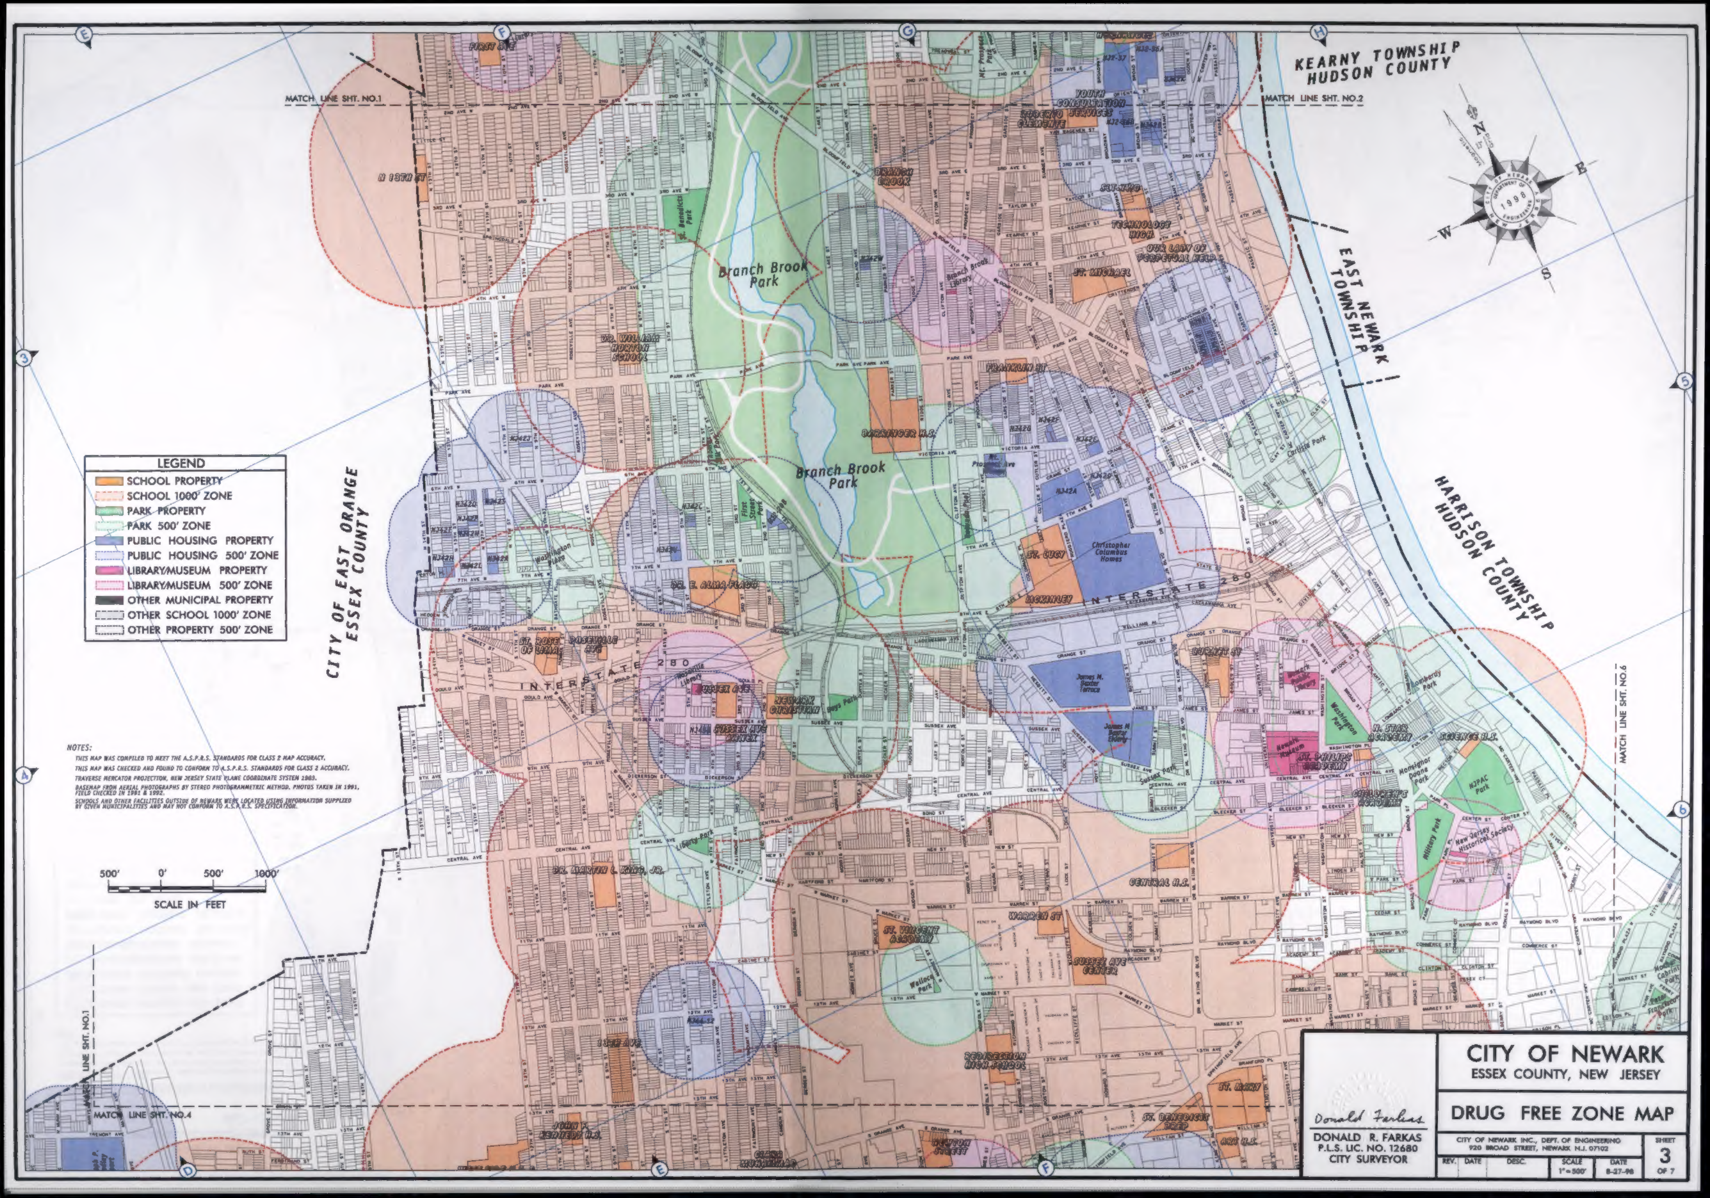


KEARNY TOWNSHIP
HUDSON COUNTY
EAST NEWARK TOWNSHIP
HARRISON TOWNSHIP
HUDSON COUNTY
CITY OF EAST ORANGE
ESSEX COUNTY
MATCH LINE SHT. NO.1
MATCH LINE SHT. NO.2
MATCH LINE SHT. NO.4
MATCH LINE SHT. NO.6
Branch Brook Park
INTERSTATE 280
LEGEND
SCHOOL PROPERTY
SCHOOL 1000' ZONE
PARK PROPERTY
PARK 500' ZONE
PUBLIC HOUSING PROPERTY
PUBLIC HOUSING 500' ZONE
LIBRARY/MUSEUM PROPERTY
LIBRARY/MUSEUM 500' ZONE
OTHER MUNICIPAL PROPERTY
OTHER SCHOOL 1000' ZONE
OTHER PROPERTY 500' ZONE
NOTES:
THIS MAP WAS COMPILED TO MEET THE A.S.P.R.S. STANDARDS FOR CLASS 2 MAP ACCURACY.
THIS MAP WAS CHECKED AND FOUND TO CONFORM TO A.S.P.R.S. STANDARDS FOR CLASS 2 ACCURACY.
TRAVERSE MERCATOR PROJECTION, NEW JERSEY STATE PLANE COORDINATE SYSTEM 1983.
BASEMAP FROM AERIAL PHOTOGRAPHS BY STEREO PHOTOGRAMMETRIC METHOD. PHOTOS TAKEN IN 1991, FIELD CHECKED IN 1991 & 1992.
SCHOOLS AND OTHER FACILITIES OUTSIDE OF NEWARK WERE LOCATED USING INFORMATION SUPPLIED BY GIVEN MUNICIPALITIES AND MAY NOT CONFORM TO A.S.P.R.S. SPECIFICATION.
500' 0' 500' 1000'
SCALE IN FEET
N
E
S
W
CITY OF NEWARK
ESSEX COUNTY, NEW JERSEY
DRUG FREE ZONE MAP
Donald Farkas
DONALD R. FARKAS
P.L.S. LIC. NO. 12680
CITY SURVEYOR
CITY OF NEWARK INC., DEPT. OF ENGINEERING
920 BROAD STREET, NEWARK N.J. 07102
REV. DATE DESC.
SCALE 1" = 500'
DATE 8-27-98
SHEET 3 OF 7

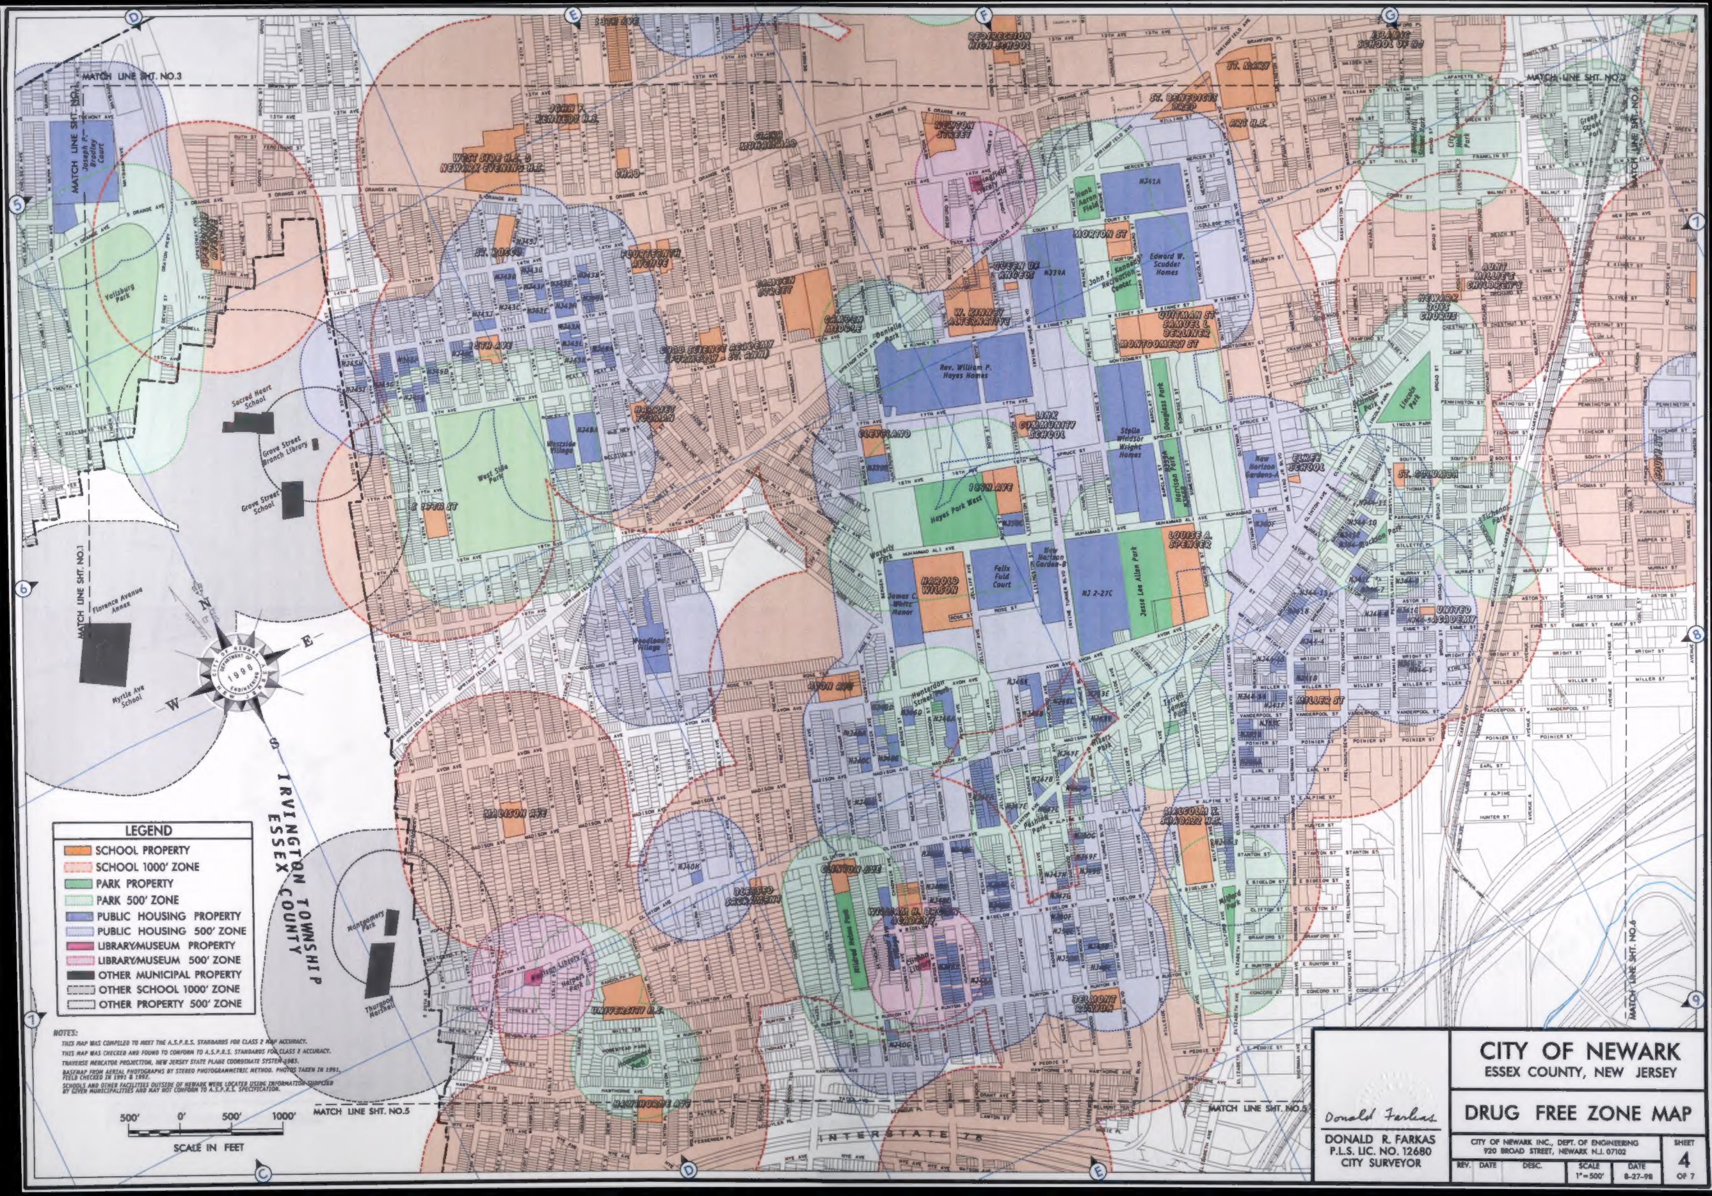


MATCH LINE SHT. NO.3
MATCH LINE SHT. NO.1
MATCH LINE SHT. NO.5
MATCH LINE SHT. NO.6
IRVINGTON TOWNSHIP
ESSEX COUNTY
INTERSTATE 78
Sacred Heart School
Grove Street Branch Library
Grove Street School
Florence Avenue Annex
Myrtle Ave School
Montgomery Park
Thurgood Marshall
West Side Park
Hayes Park West
Rev. William P. Hayes Homes
Edward W. Scudder Homes
Stella Windsor Wright Homes
Felix Fuld Court
James C. White Manor
Jesse Lee Allen Park
Woodland Village
Lincoln Park
LEGEND
SCHOOL PROPERTY
SCHOOL 1000' ZONE
PARK PROPERTY
PARK 500' ZONE
PUBLIC HOUSING PROPERTY
PUBLIC HOUSING 500' ZONE
LIBRARY/MUSEUM PROPERTY
LIBRARY/MUSEUM 500' ZONE
OTHER MUNICIPAL PROPERTY
OTHER SCHOOL 1000' ZONE
OTHER PROPERTY 500' ZONE
NOTES:
THIS MAP WAS COMPILED TO MEET THE A.S.P.R.S. STANDARDS FOR CLASS 2 MAP ACCURACY.
THIS MAP WAS CHECKED AND FOUND TO CONFORM TO A.S.P.R.S. STANDARDS FOR CLASS 2 ACCURACY.
TRAVERSE MERCATOR PROJECTION, NEW JERSEY STATE PLANE COORDINATE SYSTEM 1983.
BASEMAP FROM AERIAL PHOTOGRAPHS BY STEREO PHOTOGRAMMETRIC METHOD. PHOTOS TAKEN IN 1991, FIELD CHECKED IN 1991 & 1992.
SCHOOLS AND OTHER FACILITIES OUTSIDE OF NEWARK WERE LOCATED USING INFORMATION SUPPLIED BY GIVEN MUNICIPALITIES AND MAY NOT CONFORM TO A.S.P.R.S. SPECIFICATION.
500' 0' 500' 1000'
SCALE IN FEET
Donald Farkas
DONALD R. FARKAS
P.L.S. LIC. NO. 12680
CITY SURVEYOR
CITY OF NEWARK
ESSEX COUNTY, NEW JERSEY
DRUG FREE ZONE MAP
CITY OF NEWARK INC., DEPT. OF ENGINEERING
920 BROAD STREET, NEWARK N.J. 07102
REV. DATE DESC.
SCALE 1"=500'
DATE 8-27-98
SHEET 4 OF 7

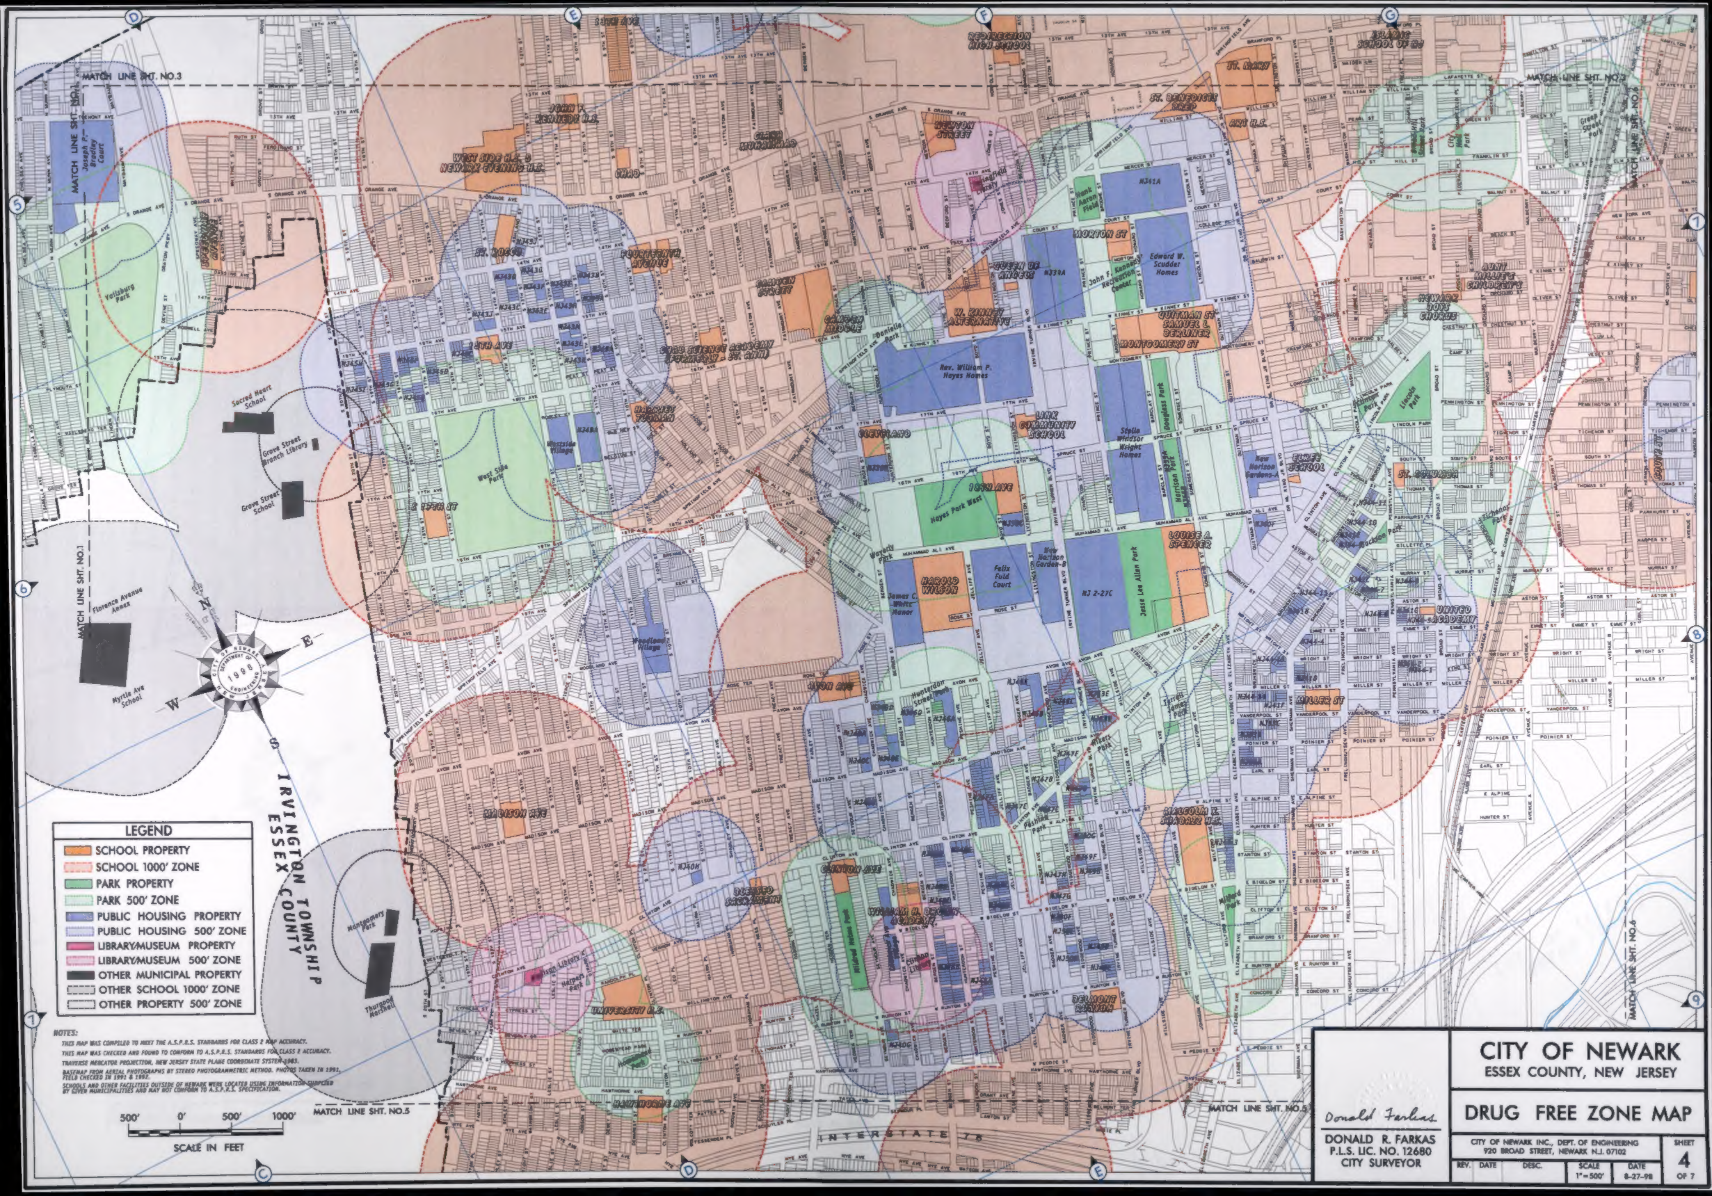
LEGEND
SCHOOL PROPERTY
SCHOOL 1000' ZONE
PARK PROPERTY
PARK 500' ZONE
PUBLIC HOUSING PROPERTY
PUBLIC HOUSING 500' ZONE
LIBRARY/MUSEUM PROPERTY
LIBRARY/MUSEUM 500' ZONE
OTHER MUNICIPAL PROPERTY
OTHER SCHOOL 1000' ZONE
OTHER PROPERTY 500' ZONE
NOTES:
THIS MAP WAS COMPILED TO MEET THE A.S.P.R.S. STANDARDS FOR CLASS 2 MAP ACCURACY.
THIS MAP WAS CHECKED AND FOUND TO CONFORM TO A.S.P.R.S. STANDARDS FOR CLASS 2 ACCURACY.
TRAVERSE MERCATOR PROJECTION, NEW JERSEY STATE PLANE COORDINATE SYSTEM 1983.
BASEMAP FROM AERIAL PHOTOGRAPHS BY STEREO PHOTOGRAMMETRIC METHOD. PHOTOS TAKEN IN 1991, FIELD CHECKED IN 1991 & 1992.
SCHOOLS AND OTHER FACILITIES OUTSIDE OF NEWARK WERE LOCATED USING INFORMATION SUPPLIED BY GIVEN MUNICIPALITIES AND MAY NOT CONFORM TO A.S.P.R.S. SPECIFICATION.
500' 0' 500' 1000'
SCALE IN FEET
MATCH LINE SHT. NO.3
MATCH LINE SHT. NO.5
MATCH LINE SHT. NO.1
MATCH LINE SHT. NO.6
IRVINGTON TOWNSHIP
ESSEX COUNTY
INTERSTATE 78
Donald Farkas
DONALD R. FARKAS
P.L.S. LIC. NO. 12680
CITY SURVEYOR
CITY OF NEWARK
ESSEX COUNTY, NEW JERSEY
DRUG FREE ZONE MAP
CITY OF NEWARK INC., DEPT. OF ENGINEERING
920 BROAD STREET, NEWARK N.J. 07102
REV. DATE DESC.
SCALE 1"=500'
DATE 8-27-98
SHEET 4 OF 7

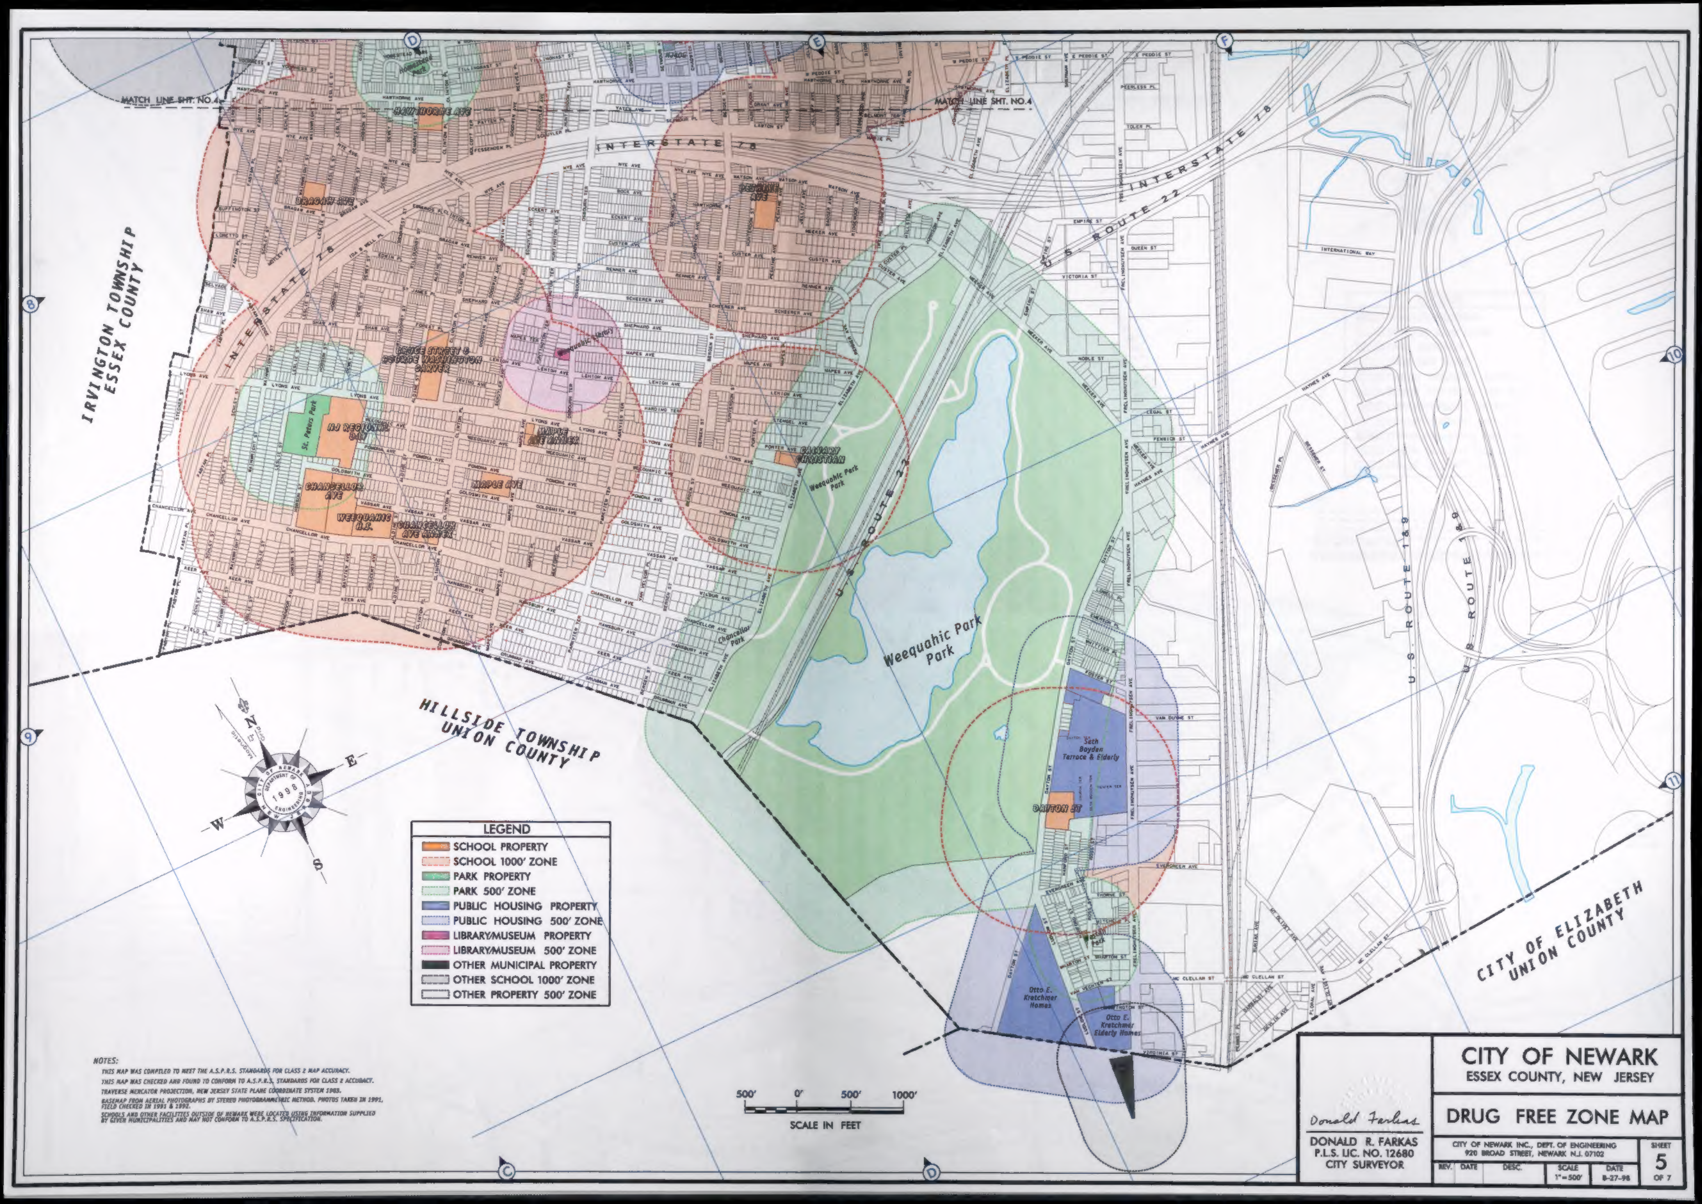

IRVINGTON TOWNSHIP
ESSEX COUNTY
HILLSIDE TOWNSHIP
UNION COUNTY
CITY OF ELIZABETH
UNION COUNTY
MATCH LINE SHT. NO.4
INTERSTATE 78
U.S. ROUTE 22
U.S. ROUTE 1&9
Weequahic Park
Chancellor Park
St. Peters Park
Seth Boyden Terrace & Elderly
Otto E. Kretchmer Homes
Otto E. Kretchmer Elderly Homes
LEGEND
SCHOOL PROPERTY
SCHOOL 1000' ZONE
PARK PROPERTY
PARK 500' ZONE
PUBLIC HOUSING PROPERTY
PUBLIC HOUSING 500' ZONE
LIBRARY/MUSEUM PROPERTY
LIBRARY/MUSEUM 500' ZONE
OTHER MUNICIPAL PROPERTY
OTHER SCHOOL 1000' ZONE
OTHER PROPERTY 500' ZONE
N
E
S
W
1998
500' 0' 500' 1000'
SCALE IN FEET
NOTES:
THIS MAP WAS COMPILED TO MEET THE A.S.P.R.S. STANDARDS FOR CLASS 2 MAP ACCURACY.
THIS MAP WAS CHECKED AND FOUND TO CONFORM TO A.S.P.R.S. STANDARDS FOR CLASS 2 ACCURACY.
TRAVERSE MERCATOR PROJECTION, NEW JERSEY STATE PLANE COORDINATE SYSTEM 1983.
BASEMAP FROM AERIAL PHOTOGRAPHS BY STEREO PHOTOGRAMMETRIC METHOD. PHOTOS TAKEN IN 1991, FIELD CHECKED IN 1991 & 1992.
SCHOOLS AND OTHER FACILITIES OUTSIDE OF NEWARK WERE LOCATED USING INFORMATION SUPPLIED BY GIVEN MUNICIPALITIES AND MAY NOT CONFORM TO A.S.P.R.S. SPECIFICATION.
Donald Farkas
DONALD R. FARKAS
P.L.S. LIC. NO. 12680
CITY SURVEYOR
CITY OF NEWARK
ESSEX COUNTY, NEW JERSEY
DRUG FREE ZONE MAP
CITY OF NEWARK INC., DEPT. OF ENGINEERING
920 BROAD STREET, NEWARK N.J. 07102
REV. DATE DESC.
SCALE 1"=500'
DATE 8-27-98
SHEET 5 OF 7

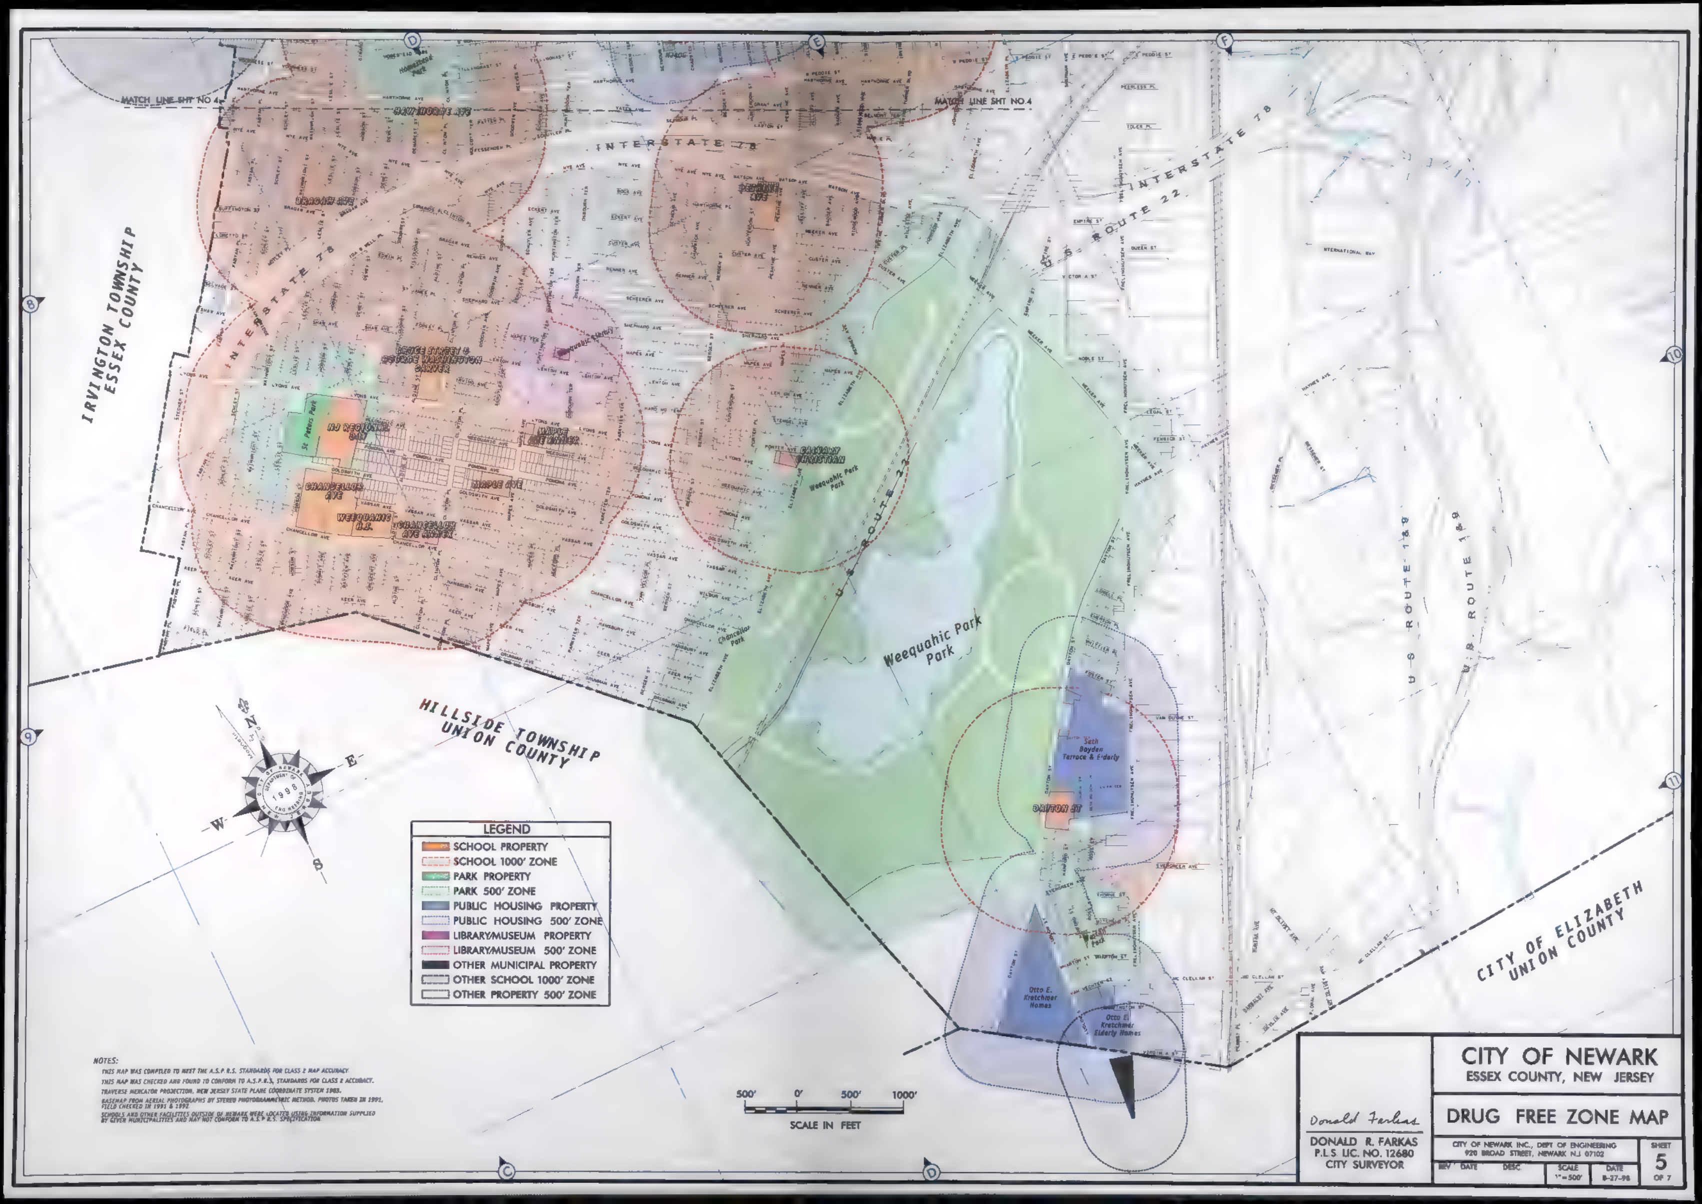

IRVINGTON TOWNSHIP
ESSEX COUNTY
HILLSIDE TOWNSHIP
UNION COUNTY
CITY OF ELIZABETH
UNION COUNTY
MATCH LINE SHT NO 4
INTERSTATE 78
U.S. ROUTE 22
U.S. ROUTE 1&9
Weequahic Park
Weequahic Park Park
Chancellor Park
Seth Boyden Terrace & Elderly
Otto E. Kretchmer Homes
Otto E. Kretchmer Elderly Homes
LEGEND
SCHOOL PROPERTY
SCHOOL 1000' ZONE
PARK PROPERTY
PARK 500' ZONE
PUBLIC HOUSING PROPERTY
PUBLIC HOUSING 500' ZONE
LIBRARY/MUSEUM PROPERTY
LIBRARY/MUSEUM 500' ZONE
OTHER MUNICIPAL PROPERTY
OTHER SCHOOL 1000' ZONE
OTHER PROPERTY 500' ZONE
N
E
S
W
1998
500' 0' 500' 1000'
SCALE IN FEET
NOTES:
THIS MAP WAS COMPILED TO MEET THE A.S.P.R.S. STANDARDS FOR CLASS 2 MAP ACCURACY.
THIS MAP WAS CHECKED AND FOUND TO CONFORM TO A.S.P.R.S. STANDARDS FOR CLASS 2 ACCURACY.
TRAVERSE MERCATOR PROJECTION, NEW JERSEY STATE PLANE COORDINATE SYSTEM 1983.
BASEMAP FROM AERIAL PHOTOGRAPHS BY STEREO PHOTOGRAMMETRIC METHOD. PHOTOS TAKEN IN 1991, FIELD CHECKED IN 1991 & 1992.
SCHOOLS AND OTHER FACILITIES OUTSIDE OF NEWARK WERE LOCATED USING INFORMATION SUPPLIED BY GIVEN MUNICIPALITIES AND MAY NOT CONFORM TO A.S.P.R.S. SPECIFICATION.
Donald Farkas
DONALD R. FARKAS
P.L.S. LIC. NO. 12680
CITY SURVEYOR
CITY OF NEWARK
ESSEX COUNTY, NEW JERSEY
DRUG FREE ZONE MAP
CITY OF NEWARK INC., DEPT OF ENGINEERING
920 BROAD STREET, NEWARK N.J 07102
REV DATE DESC.
SCALE 1"=500'
SHEET 5 OF 7



MATCH LINE SHT NO.4
MATCH LINE SHT NO.3
MATCH LINE SHT NO.7
LEGEND
SCHOOL PROPERTY
SCHOOL 1000' ZONE
PARK PROPERTY
PARK 500' ZONE
PUBLIC HOUSING PROPERTY
PUBLIC HOUSING 500' ZONE
LIBRARY/MUSEUM PROPERTY
LIBRARY/MUSEUM 500' ZONE
OTHER MUNICIPAL PROPERTY
OTHER SCHOOL 1000' ZONE
OTHER PROPERTY 500' ZONE
NOTES:
THIS MAP WAS COMPILED TO MEET THE A.S.P.R.S. STANDARDS FOR CLASS 2 MAP ACCURACY
THIS MAP WAS CHECKED AND FOUND TO CONFORM TO A.S.P.R.S. STANDARDS FOR CLASS 2 ACCURACY
TRAVERSE MERCATOR PROJECTION, NEW JERSEY STATE PLANE COORDINATE SYSTEM 1983
BASEMAP FROM AERIAL PHOTOGRAPHS BY STEREO PHOTOGRAMMETRIC METHOD. PHOTOS TAKEN IN 1990, FIELD CHECKED IN 1991 & 1992.
SCHOOLS AND OTHER FACILITIES OUTSIDE OF NEWARK WERE LOCATED USING INFORMATION SUPPLIED BY GIVEN MUNICIPALITIES AND MAY NOT CONFORM TO A.S.P.R.S. SPECIFICATION
500' 0' 500' 1000'
SCALE IN FEET
HARRISON TOWNSHIP HUDSON COUNTY
KEARNY TOWNSHIP HUDSON COUNTY
U.S. ROUTE 1&9
NEW JERSEY TURNPIKE
Pennington Court
OLIVER ST
LAFAYETTE ST. ANNEX
LAFAYETTE ST
ST. LUCY FILIPPINI ACADEMY
Independence Park
OUR LADY OF MT. CARMEL
EAST SIDE H.S.
INDEPENDENCE H.S.
Van Buren Library
ST. CASIMIR
ANN ST
WILSON AVE.
ST. BENEDICT
Riverbank Park
Ironbound Recreation Center
Franklin D. Roosevelt Homes
HAWKINS ST
John W Hyatt Court
Hayes Park East
CITY OF NEWARK
ESSEX COUNTY, NEW JERSEY
DRUG FREE ZONE MAP
Donald Farkas
DONALD R. FARKAS
P.L.S. LIC. NO. 12680
CITY SURVEYOR
CITY OF NEWARK INC., DEPT OF ENGINEERING
920 BROAD STREET, NEWARK N.J. 07102
REV DATE DESC.
SCALE 1" = 500'
DATE 8-27-98
SHEET 6 OF 7


MATCH LINE SHT NO.4
MATCH LINE SHT NO.3
MATCH LINE SHT NO.7
LEGEND
SCHOOL PROPERTY
SCHOOL 1000' ZONE
PARK PROPERTY
PARK 500' ZONE
PUBLIC HOUSING PROPERTY
PUBLIC HOUSING 500' ZONE
LIBRARY/MUSEUM PROPERTY
LIBRARY/MUSEUM 500' ZONE
OTHER MUNICIPAL PROPERTY
OTHER SCHOOL 1000' ZONE
OTHER PROPERTY 500' ZONE
HARRISON TOWNSHIP
HUDSON COUNTY
KEARNY TOWNSHIP
HUDSON COUNTY
500' 0' 500' 1000'
SCALE IN FEET
Pennington Court
Independence Park
Van Buren Library
Franklin D. Roosevelt Homes
John W Hyatt Court
Hayes Park East
U S ROUTE 1 & 9
NEW JERSEY TURNPIKE
Donald Farkas
DONALD R. FARKAS
P.L.S. LIC. NO. 12680
CITY SURVEYOR
CITY OF NEWARK
ESSEX COUNTY, NEW JERSEY
DRUG FREE ZONE MAP
CITY OF NEWARK INC., DEPT OF ENGINEERING
920 BROAD STREET, NEWARK N.J. 07102
SHEET
6
OF 7




ESSEX COUNTY
UNION COUNTY
CITY OF ELIZABETH - UNION COUNTY
NEWARK INTERNATIONAL AIRPORT
NEW JERSEY TURNPIKE
HARRISON TOWNSHIP
HUDSON COUNTY
PASSAIC RIVER
SEE SHEET NO. 6
MATCH LINE SHT. NO. 6
NEWARK CHANNEL
KEARNY TOWNSHIP
HUDSON COUNTY
NEWARK BAY
ESSEX COUNTY
HUDSON COUNTY
CITY OF BAYONNE - HUDSON COUNTY
JERSEY CITY
HUDSON COUNTY
LEGEND
SCHOOL PROPERTY
SCHOOL 1000' ZONE
PARK PROPERTY
PARK 500' ZONE
PUBLIC HOUSING PROPERTY
PUBLIC HOUSING 500' ZONE
LIBRARY/MUSEUM PROPERTY
LIBRARY/MUSEUM 500' ZONE
OTHER MUNICIPAL PROPERTY
OTHER SCHOOL 1000' ZONE
OTHER PROPERTY 500' ZONE
NOTES:
THIS MAP WAS COMPILED TO MEET THE A.S.P.R.S. STANDARDS FOR CLASS 2 MAP ACCURACY
THIS MAP WAS CHECKED AND FOUND TO CONFORM TO A.S.P.R.S. STANDARDS FOR CLASS 2 ACCURACY
TRAVERSE MERCATOR PROJECTION, NEW JERSEY STATE PLANE COORDINATE SYSTEM 1983.
BASEMAP FROM AERIAL PHOTOGRAPHS BY STEREO PHOTOGRAMMETRIC METHOD, PHOTOS TAKEN IN 1991, FIELD CHECKED IN 1991 & 1992.
SCHOOLS AND OTHER FACILITIES OUTSIDE OF NEWARK WERE LOCATED USING INFORMATION SUPPLIED BY GIVEN MUNICIPALITIES AND MAY NOT CONFORM TO A.S.P.R.S. SPECIFICATION.
500' 0' 500' 1000'
SCALE IN FEET
Donald Farkas
DONALD R. FARKAS
P.L.S. LIC. NO. 12680
CITY SURVEYOR
CITY OF NEWARK
ESSEX COUNTY, NEW JERSEY
DRUG FREE ZONE MAP
CITY OF NEWARK INC., DEPT OF ENGINEERING
920 BROAD STREET, NEWARK N.J. 07102
REV DATE DESC
SCALE 1" = 1000'
DATE 8-27-98
SHEET 7 OF 7




CITY OF NEWARK
ESSEX COUNTY, NEW JERSEY
DRUG FREE ZONE MAP
DONALD R. FARKAS
P.L.S. LIC. NO. 12680
CITY SURVEYOR
CITY OF NEWARK INC., DEPT OF ENGINEERING
920 BROAD STREET, NEWARK N.J. 07102
REV DATE DESC
SCALE 1" = 1000'
DATE 8-27-98
SHEET 7 OF 7
LEGEND
SCHOOL PROPERTY
SCHOOL 1000' ZONE
PARK PROPERTY
PARK 500' ZONE
PUBLIC HOUSING PROPERTY
PUBLIC HOUSING 500' ZONE
LIBRARY/MUSEUM PROPERTY
LIBRARY/MUSEUM 500' ZONE
OTHER MUNICIPAL PROPERTY
OTHER SCHOOL 1000' ZONE
OTHER PROPERTY 500' ZONE
NOTES:
THIS MAP WAS COMPILED TO MEET THE A.S.P.R.S. STANDARDS FOR CLASS 2 MAP ACCURACY
THIS MAP WAS CHECKED AND FOUND TO CONFORM TO A.S.P.R.S. STANDARDS FOR CLASS 2 ACCURACY
TRAVERSE MERCATOR PROJECTION, NEW JERSEY STATE PLANE COORDINATE SYSTEM 1983.
BASEMAP FROM AERIAL PHOTOGRAPHS BY STEREO PHOTOGRAMMETRIC METHOD, PHOTOS TAKEN IN 1991, FIELD CHECKED IN 1991 & 1992.
SCHOOLS AND OTHER FACILITIES OUTSIDE OF NEWARK WERE LOCATED USING INFORMATION SUPPLIED BY GIVEN MUNICIPALITIES AND MAY NOT CONFORM TO A.S.P.R.S. SPECIFICATION.
SCALE IN FEET
500' 0' 500' 1000'
SEE SHEET NO. 6
MATCH LINE SHT. NO. 6
NEWARK INTERNATIONAL AIRPORT
ESSEX COUNTY
UNION COUNTY
CITY OF ELIZABETH - UNION COUNTY
HARRISON TOWNSHIP
HUDSON COUNTY
PASSAIC RIVER
KEARNY TOWNSHIP
HUDSON COUNTY
NEWARK CHANNEL
NEWARK BAY
ESSEX COUNTY
HUDSON COUNTY
CITY OF BAYONNE - HUDSON COUNTY
JERSEY CITY
HUDSON COUNTY
NEW JERSEY TURNPIKE


DRUG FREE ZONES
NEWARK SCHOOLS
NEWARK PARKS & RECREATION
NEWARK LIBRARIES
NEWARK MUSEUMS
ESSEX COUNTY PARKS IN NEWARK
PUBLIC HOUSING
VICINITY MAP
1
2
3
4
5
6
7
N
S
E
W
LEGEND
SCHOOL PROPERTY
SCHOOL 1000' ZONE
PARK PROPERTY
PARK 500' ZONE
PUBLIC HOUSING PROPERTY
PUBLIC HOUSING 500' ZONE
LIBRARY/MUSEUM PROPERTY
LIBRARY/MUSEUM 500' ZONE
OTHER MUNICIPAL PROPERTY
OTHER SCHOOL 1000' ZONE
OTHER PROPERTY 500' ZONE
NEWARK BAY
ADJOINING MUNICIPALITIES
BAYONNE
NOT APPLICABLE
BELLVILLE
BLOOMFIELD
NO RESPONSE
EAST ORANGE
NOT APPLICABLE
EAST NEWARK
NO RESPONSE
ELIZABETH
HARRISON
NO RESPONSE
HILLSIDE
NOT APPLICABLE
IRVINGTON
KEARNY
NO RESPONSE
JERSEY CITY
NOT APPLICABLE
MAPLEWOOD
SOUTH ORANGE
NO RESPONSE
ND 33
CITY OF NEWARK
ESSEX COUNTY, NEW JERSEY
DRUG FREE ZONE MAP
DONALD R. FARKAS
P.L.S. LIC. NO 12680
CITY SURVEYOR
CITY OF NEWARK INC., DEPT OF ENGINEERING
920 BROAD STREET, NEWARK N.J 07102
REV DATE DESC
SCALE N.T.S.
DATE 8-27-98
KEY

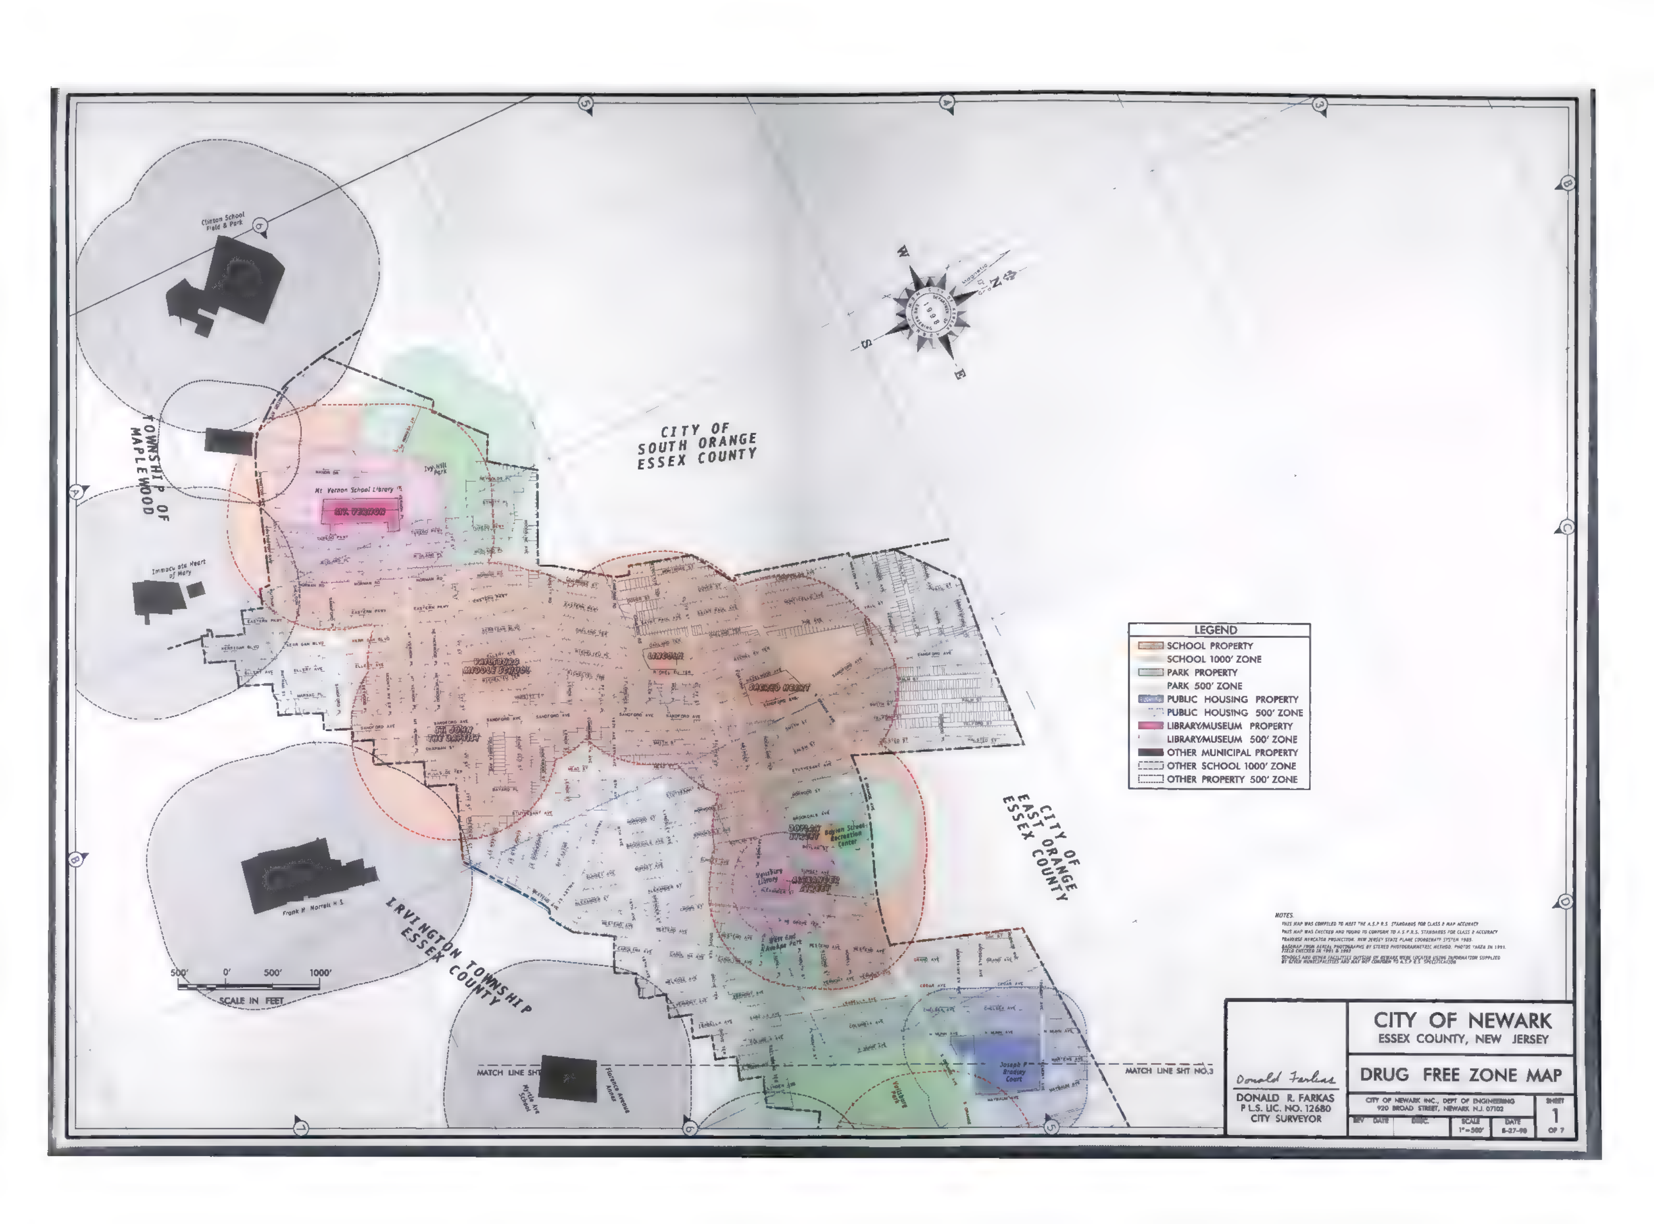

CITY OF SOUTH ORANGE
ESSEX COUNTY
TOWNSHIP OF MAPLEWOOD
IRVINGTON TOWNSHIP
ESSEX COUNTY
CITY OF EAST ORANGE
ESSEX COUNTY
Clinton School Field & Park
Mt. Vernon School Library
MT. VERNON
Ivy Hill Park
Immaculate Heart of Mary
VAILSBURG MIDDLE SCHOOL
LINCOLN
SACRED HEART
ST. JOHN THE BAPTIST
Frank H. Morrell H.S.
Vailsburg Library
Boylan Street Recreation Center
Joseph P. Brodsky Court
Vailsburg Park
Myrtle Ave School
Florence Avenue Annex
MATCH LINE SHT
MATCH LINE SHT NO.3
500' 0' 500' 1000'
SCALE IN FEET
LEGEND
SCHOOL PROPERTY
SCHOOL 1000' ZONE
PARK PROPERTY
PARK 500' ZONE
PUBLIC HOUSING PROPERTY
PUBLIC HOUSING 500' ZONE
LIBRARY/MUSEUM PROPERTY
LIBRARY/MUSEUM 500' ZONE
OTHER MUNICIPAL PROPERTY
OTHER SCHOOL 1000' ZONE
OTHER PROPERTY 500' ZONE
NOTES.
THIS MAP WAS COMPILED TO MEET THE A.S.P.R.S. STANDARDS FOR CLASS 2 MAP ACCURACY
THIS MAP WAS CHECKED AND FOUND TO CONFORM TO A.S.P.R.S. STANDARDS FOR CLASS 2 ACCURACY
TRAVERSE MERCATOR PROJECTION. NEW JERSEY STATE PLANE COORDINATE SYSTEM 1983.
BASEMAP FROM AERIAL PHOTOGRAPHS BY STEREO PHOTOGRAMMETRIC METHOD. PHOTOS TAKEN IN 1991.
Donald Farkas
DONALD R. FARKAS
P.L.S. LIC. NO. 12680
CITY SURVEYOR
CITY OF NEWARK
ESSEX COUNTY, NEW JERSEY
DRUG FREE ZONE MAP
CITY OF NEWARK INC., DEPT OF ENGINEERING
920 BROAD STREET, NEWARK N.J. 07102
REV DATE
DESC.
SCALE
1" = 500'
DATE
SHEET
1
OF 7




TOWNSHIP OF BELLEVILLE
ESSEX COUNTY
St. Peters School
Branch Brook Park
Cerebal Palsey Center & School
TOWNSHIP OF BELLEVILLE
ESSEX COUNTY
School No 4
Stephen Crane Village
Stephen Crane Elderly
Anthony's
Branch Brook Park
Heller Parkway Islands
RIDGE ST ANNEX
RIDGE ST
ELLIOTT ST
OUR LADY OF GOOD COUNSEL
BETHEL CHRISTIAN ACADEMY
LUIS MUNOZ MARIN
BROADWAY SCHOOL
Archbishop Walsh Homes
PASSAIC RIVER
KEARNY TOWNSHIP
HUDSON COUNTY
TOWN OF BLOOMFIELD
ESSEX COUNTY
ST. FRANCIS XAVIER
ABINGTON AVE
NEWARK CITY STADIUM
FIRST AVE
ARLINGTON AVE
RAPHAEL HERNANDEZ
YOUTH CONSULTATION SERVICES
ROBERTO CLEMENTE
MATCH LINE SHT. NO.3
MATCH LINE SHT NO.3
N
E
S
W
LEGEND
SCHOOL PROPERTY
SCHOOL 1000' ZONE
PARK PROPERTY
PARK 500' ZONE
PUBLIC HOUSING PROPERTY
PUBLIC HOUSING 500' ZONE
LIBRARY/MUSEUM PROPERTY
LIBRARY/MUSEUM 500' ZONE
OTHER MUNICIPAL PROPERTY
OTHER SCHOOL 1000' ZONE
OTHER PROPERTY 500' ZONE
NOTES-
THIS MAP WAS COMPILED TO MEET THE A.S.P.R.S. STANDARDS FOR CLASS 2 MAP ACCURACY
THIS MAP WAS CHECKED AND FOUND TO CONFORM TO A.S.P.R.S. STANDARDS FOR CLASS 2 ACCURACY
TRAVERSE MERCATOR PROJECTION, NEW JERSEY STATE PLANE COORDINATE SYSTEM 1983
BASEMAP FROM AERIAL PHOTOGRAPHS BY STEREO PHOTOGRAMMETRIC METHOD. PHOTOS TAKEN IN 1991
FIELD CHECKED IN 1991 & 1992.
SCHOOLS AND OTHER FACILITIES OUTSIDE OF NEWARK WERE LOCATED USING INFORMATION SUPPLIED BY GIVEN MUNICIPALITIES AND MAY NOT CONFORM TO A.S.P.R.S. SPECIFICATION.
500' 0' 500' 1000'
SCALE IN FEET
ND 26
CITY OF NEWARK
ESSEX COUNTY, NEW JERSEY
DRUG FREE ZONE MAP
Donald Farkas
DONALD R. FARKAS
P.L.S. LIC. NO. 12680
CITY SURVEYOR
CITY OF NEWARK INC, DEPT OF ENGINEERING
920 BROAD STREET, NEWARK N.J 07102
REV. DATE DESC.
SCALE 1" = 500'
DATE 8-27-98
SHEET 2 OF 7

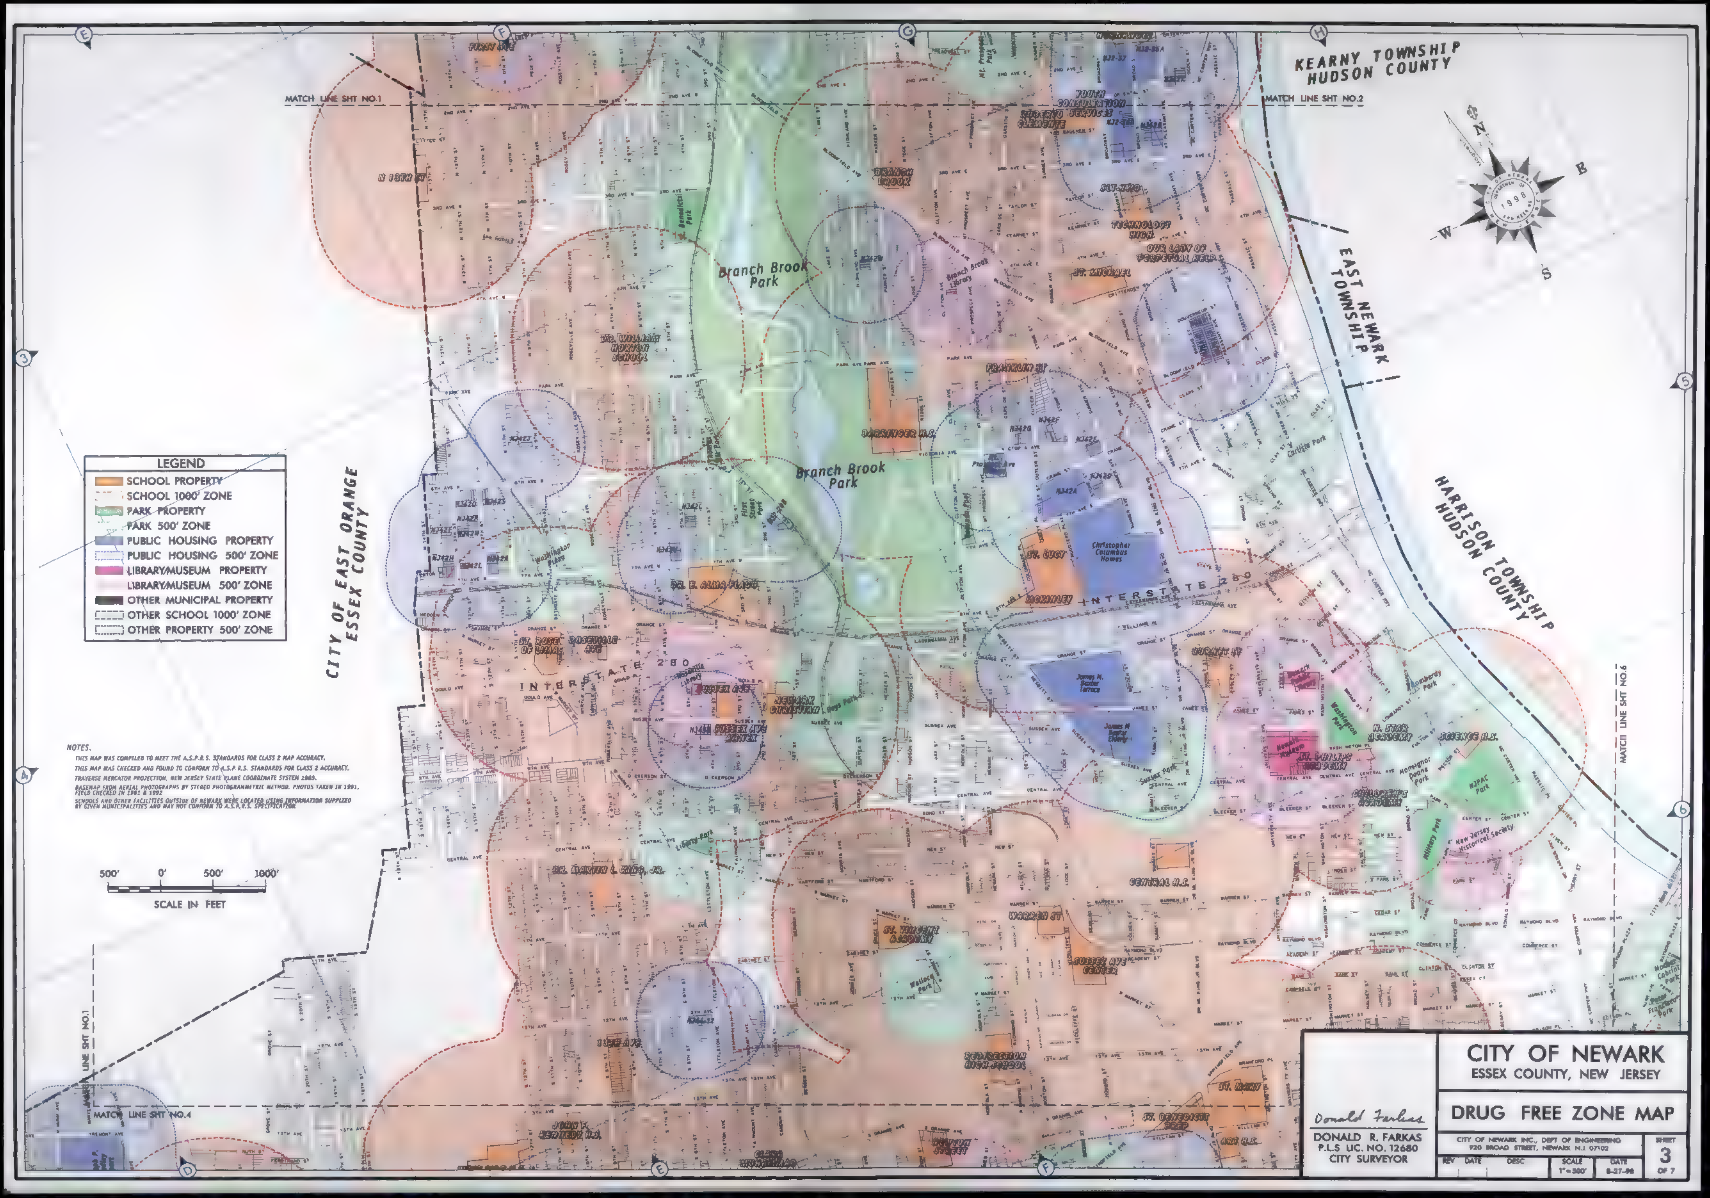

KEARNY TOWNSHIP
HUDSON COUNTY
MATCH LINE SHT NO.1
MATCH LINE SHT NO.2
EAST NEWARK TOWNSHIP
HARRISON TOWNSHIP
HUDSON COUNTY
CITY OF EAST ORANGE
ESSEX COUNTY
MATCH LINE SHT NO.6
MATCH LINE SHT NO.4
MATCH LINE SHT NO.1
Branch Brook Park
Branch Brook Park
INTERSTATE 280
INTERSTATE 280
Christopher Columbus Homes
James M. Baxter Terrace
Washington Park
NJPAC Park
New Jersey Historical Society
Military Park
LEGEND
SCHOOL PROPERTY
SCHOOL 1000' ZONE
PARK PROPERTY
PARK 500' ZONE
PUBLIC HOUSING PROPERTY
PUBLIC HOUSING 500' ZONE
LIBRARY/MUSEUM PROPERTY
LIBRARY/MUSEUM 500' ZONE
OTHER MUNICIPAL PROPERTY
OTHER SCHOOL 1000' ZONE
OTHER PROPERTY 500' ZONE
NOTES.
THIS MAP WAS COMPILED TO MEET THE A.S.P.R.S. STANDARDS FOR CLASS 2 MAP ACCURACY.
THIS MAP WAS CHECKED AND FOUND TO CONFORM TO A.S.P.R.S. STANDARDS FOR CLASS 2 ACCURACY.
TRAVERSE MERCATOR PROJECTION, NEW JERSEY STATE PLANE COORDINATE SYSTEM 1983.
BASEMAP FROM AERIAL PHOTOGRAPHS BY STEREO PHOTOGRAMMETRIC METHOD. PHOTOS TAKEN IN 1991, FIELD CHECKED IN 1991 & 1992
SCHOOLS AND OTHER FACILITIES OUTSIDE OF NEWARK WERE LOCATED USING INFORMATION SUPPLIED BY GIVEN MUNICIPALITIES AND MAY NOT CONFORM TO A.S.P.R.S. SPECIFICATION.
500' 0' 500' 1000'
SCALE IN FEET
Donald Farkas
DONALD R. FARKAS
P.L.S LIC. NO. 12680
CITY SURVEYOR
CITY OF NEWARK
ESSEX COUNTY, NEW JERSEY
DRUG FREE ZONE MAP
CITY OF NEWARK INC., DEPT OF ENGINEERING
920 BROAD STREET, NEWARK N.J. 07102
REV DATE DESC
SCALE 1" = 500'
DATE 8-27-98
SHEET 3 OF 7

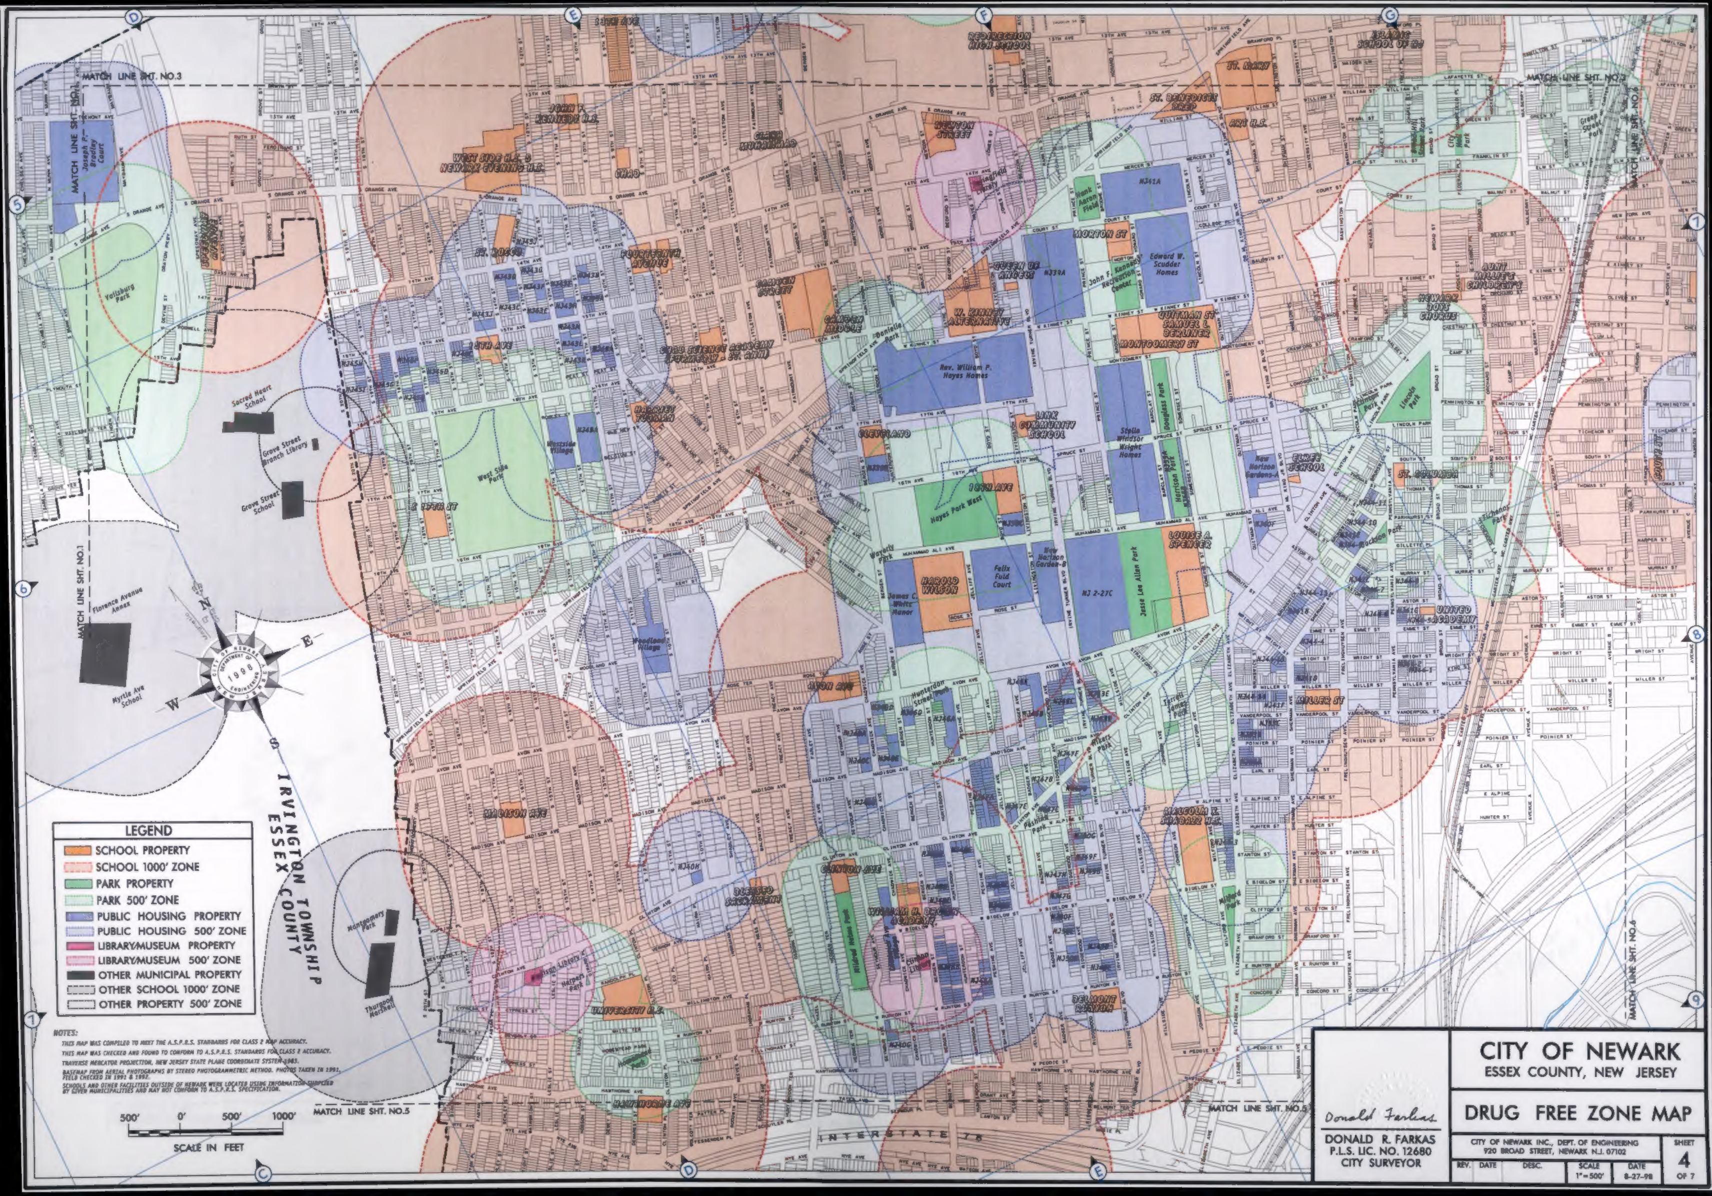


CITY OF NEWARK
ESSEX COUNTY, NEW JERSEY
DRUG FREE ZONE MAP
Donald Farkas
DONALD R. FARKAS
P.L.S. LIC. NO. 12680
CITY SURVEYOR
CITY OF NEWARK INC., DEPT. OF ENGINEERING
920 BROAD STREET, NEWARK N.J. 07102
REV. DATE DESC.
SCALE 1"=500'
DATE 8-27-98
SHEET 4 OF 7
LEGEND
SCHOOL PROPERTY
SCHOOL 1000' ZONE
PARK PROPERTY
PARK 500' ZONE
PUBLIC HOUSING PROPERTY
PUBLIC HOUSING 500' ZONE
LIBRARY/MUSEUM PROPERTY
LIBRARY/MUSEUM 500' ZONE
OTHER MUNICIPAL PROPERTY
OTHER SCHOOL 1000' ZONE
OTHER PROPERTY 500' ZONE
NOTES:
THIS MAP WAS COMPILED TO MEET THE A.S.P.R.S. STANDARDS FOR CLASS 2 MAP ACCURACY.
THIS MAP WAS CHECKED AND FOUND TO CONFORM TO A.S.P.R.S. STANDARDS FOR CLASS 2 ACCURACY.
TRAVERSE MERCATOR PROJECTION, NEW JERSEY STATE PLANE COORDINATE SYSTEM 1983.
BASEMAP FROM AERIAL PHOTOGRAPHS BY STEREO PHOTOGRAMMETRIC METHOD. PHOTOS TAKEN IN 1991, FIELD CHECKED IN 1991 & 1992.
SCHOOLS AND OTHER FACILITIES OUTSIDE OF NEWARK WERE LOCATED USING INFORMATION SUPPLIED BY GIVEN MUNICIPALITIES AND MAY NOT CONFORM TO A.S.P.R.S. SPECIFICATION.
500' 0' 500' 1000'
SCALE IN FEET
MATCH LINE SHT. NO.3
MATCH LINE SHT. NO.1
MATCH LINE SHT. NO.5
MATCH LINE SHT. NO.6
IRVINGTON TOWNSHIP
ESSEX COUNTY
INTERSTATE 78
West Side Park
Hayes Park West
Jesse Lee Allen Park
Rev. William P. Hayes Homes
Stella Windsor Wright Homes
Edward W. Scudder Homes
Felix Fuld Court
Woodland Village
Sacred Heart School
Grove Street Branch Library
Grove Street School
Florence Avenue Annex
Myrtle Ave School
Montgomery Park
Lincoln Park
1998

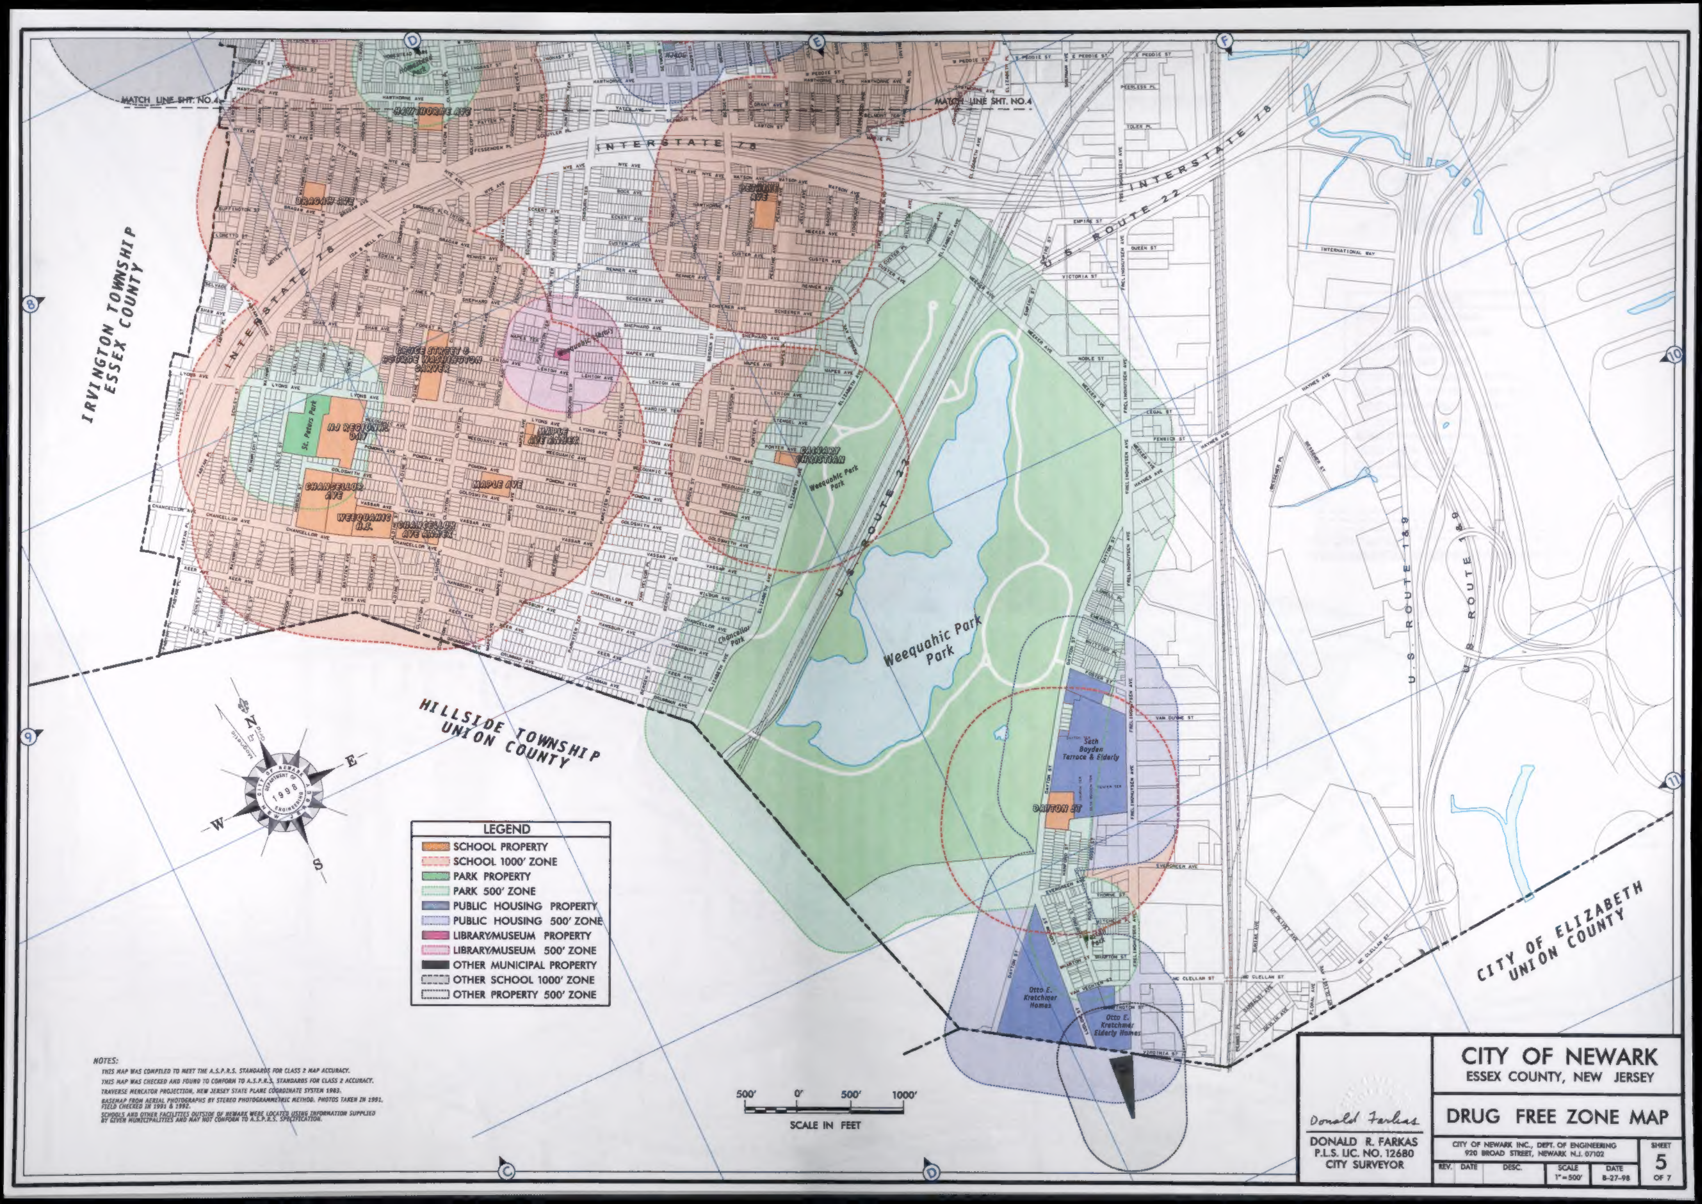

IRVINGTON TOWNSHIP
ESSEX COUNTY
HILLSIDE TOWNSHIP
UNION COUNTY
CITY OF ELIZABETH
UNION COUNTY
MATCH LINE SHT. NO.4
INTERSTATE 78
U.S. ROUTE 22
U.S. ROUTE 1&9
Weequahic Park
Chancellor Park
St. Peters Park
Seth Boyden Terrace & Elderly
Otto E. Kretchmer Homes
Otto E. Kretchmer Elderly Homes
DAYTON ST
CALVARY CHRISTIAN
MAPLE AVE
CHANCELLOR AVE
WEEQUAHIC H.S.
DRAGAR AVE
HAWTHORNE AVE
BRUCE STREET & GEORGE WASHINGTON CARVER
LEGEND
SCHOOL PROPERTY
SCHOOL 1000' ZONE
PARK PROPERTY
PARK 500' ZONE
PUBLIC HOUSING PROPERTY
PUBLIC HOUSING 500' ZONE
LIBRARY/MUSEUM PROPERTY
LIBRARY/MUSEUM 500' ZONE
OTHER MUNICIPAL PROPERTY
OTHER SCHOOL 1000' ZONE
OTHER PROPERTY 500' ZONE
N
E
S
W
CITY OF NEWARK
DEPARTMENT OF ENGINEERING
1998
500' 0' 500' 1000'
SCALE IN FEET
NOTES:
THIS MAP WAS COMPILED TO MEET THE A.S.P.R.S. STANDARDS FOR CLASS 2 MAP ACCURACY.
THIS MAP WAS CHECKED AND FOUND TO CONFORM TO A.S.P.R.S. STANDARDS FOR CLASS 2 ACCURACY.
TRAVERSE MERCATOR PROJECTION, NEW JERSEY STATE PLANE COORDINATE SYSTEM 1983.
BASEMAP FROM AERIAL PHOTOGRAPHS BY STEREO PHOTOGRAMMETRIC METHOD. PHOTOS TAKEN IN 1991. FIELD CHECKED IN 1991 & 1992.
SCHOOLS AND OTHER FACILITIES OUTSIDE OF NEWARK WERE LOCATED USING INFORMATION SUPPLIED BY GIVEN MUNICIPALITIES AND MAY NOT CONFORM TO A.S.P.R.S. SPECIFICATION.
Donald Farkas
DONALD R. FARKAS
P.L.S. LIC. NO. 12680
CITY SURVEYOR
CITY OF NEWARK
ESSEX COUNTY, NEW JERSEY
DRUG FREE ZONE MAP
CITY OF NEWARK INC., DEPT. OF ENGINEERING
920 BROAD STREET, NEWARK N.J. 07102
REV. DATE DESC.
SCALE 1"=500'
DATE 8-27-98
SHEET 5 OF 7


LEGEND
SCHOOL PROPERTY
SCHOOL 1000' ZONE
PARK PROPERTY
PARK 500' ZONE
PUBLIC HOUSING PROPERTY
PUBLIC HOUSING 500' ZONE
LIBRARY/MUSEUM PROPERTY
LIBRARY/MUSEUM 500' ZONE
OTHER MUNICIPAL PROPERTY
OTHER SCHOOL 1000' ZONE
OTHER PROPERTY 500' ZONE
NOTES:
THIS MAP WAS COMPILED TO MEET THE A.S.P.R.S. STANDARDS FOR CLASS 2 MAP ACCURACY.
THIS MAP WAS CHECKED AND FOUND TO CONFORM TO A.S.P.R.S. STANDARDS FOR CLASS 2 ACCURACY.
TRAVERSE MERCATOR PROJECTION, NEW JERSEY STATE PLANE COORDINATE SYSTEM 1983.
BASEMAP FROM AERIAL PHOTOGRAPHS BY STEREO PHOTOGRAMMETRIC METHOD. PHOTOS TAKEN IN 1990, FIELD CHECKED IN 1991 & 1992.
SCHOOLS AND OTHER FACILITIES OUTSIDE OF NEWARK WERE LOCATED USING INFORMATION SUPPLIED BY GIVEN MUNICIPALITIES AND MAY NOT CONFORM TO A.S.P.R.S. SPECIFICATION.
500' 0' 500' 1000'
SCALE IN FEET
HARRISON TOWNSHIP HUDSON COUNTY
KEARNY TOWNSHIP HUDSON COUNTY
MATCH LINE SHT. NO.4
MATCH LINE SHT. NO.3
MATCH LINE SHT. NO.7
Pennington Court
Independence Park
Van Buren Library
Riverbank Park
Ironbound Recreation Center
Franklin D. Roosevelt Homes
John W. Hyatt Court
Hayes Park East
U.S. ROUTE 1&9
NEW JERSEY TURNPIKE
CITY OF NEWARK
ESSEX COUNTY, NEW JERSEY
DRUG FREE ZONE MAP
Donald Farkas
DONALD R. FARKAS
P.L.S. LIC. NO. 12680
CITY SURVEYOR
CITY OF NEWARK INC., DEPT. OF ENGINEERING
920 BROAD STREET, NEWARK N.J. 07102
REV. DATE DESC.
SCALE 1" = 500'
DATE 8-27-98
SHEET 6 OF 7

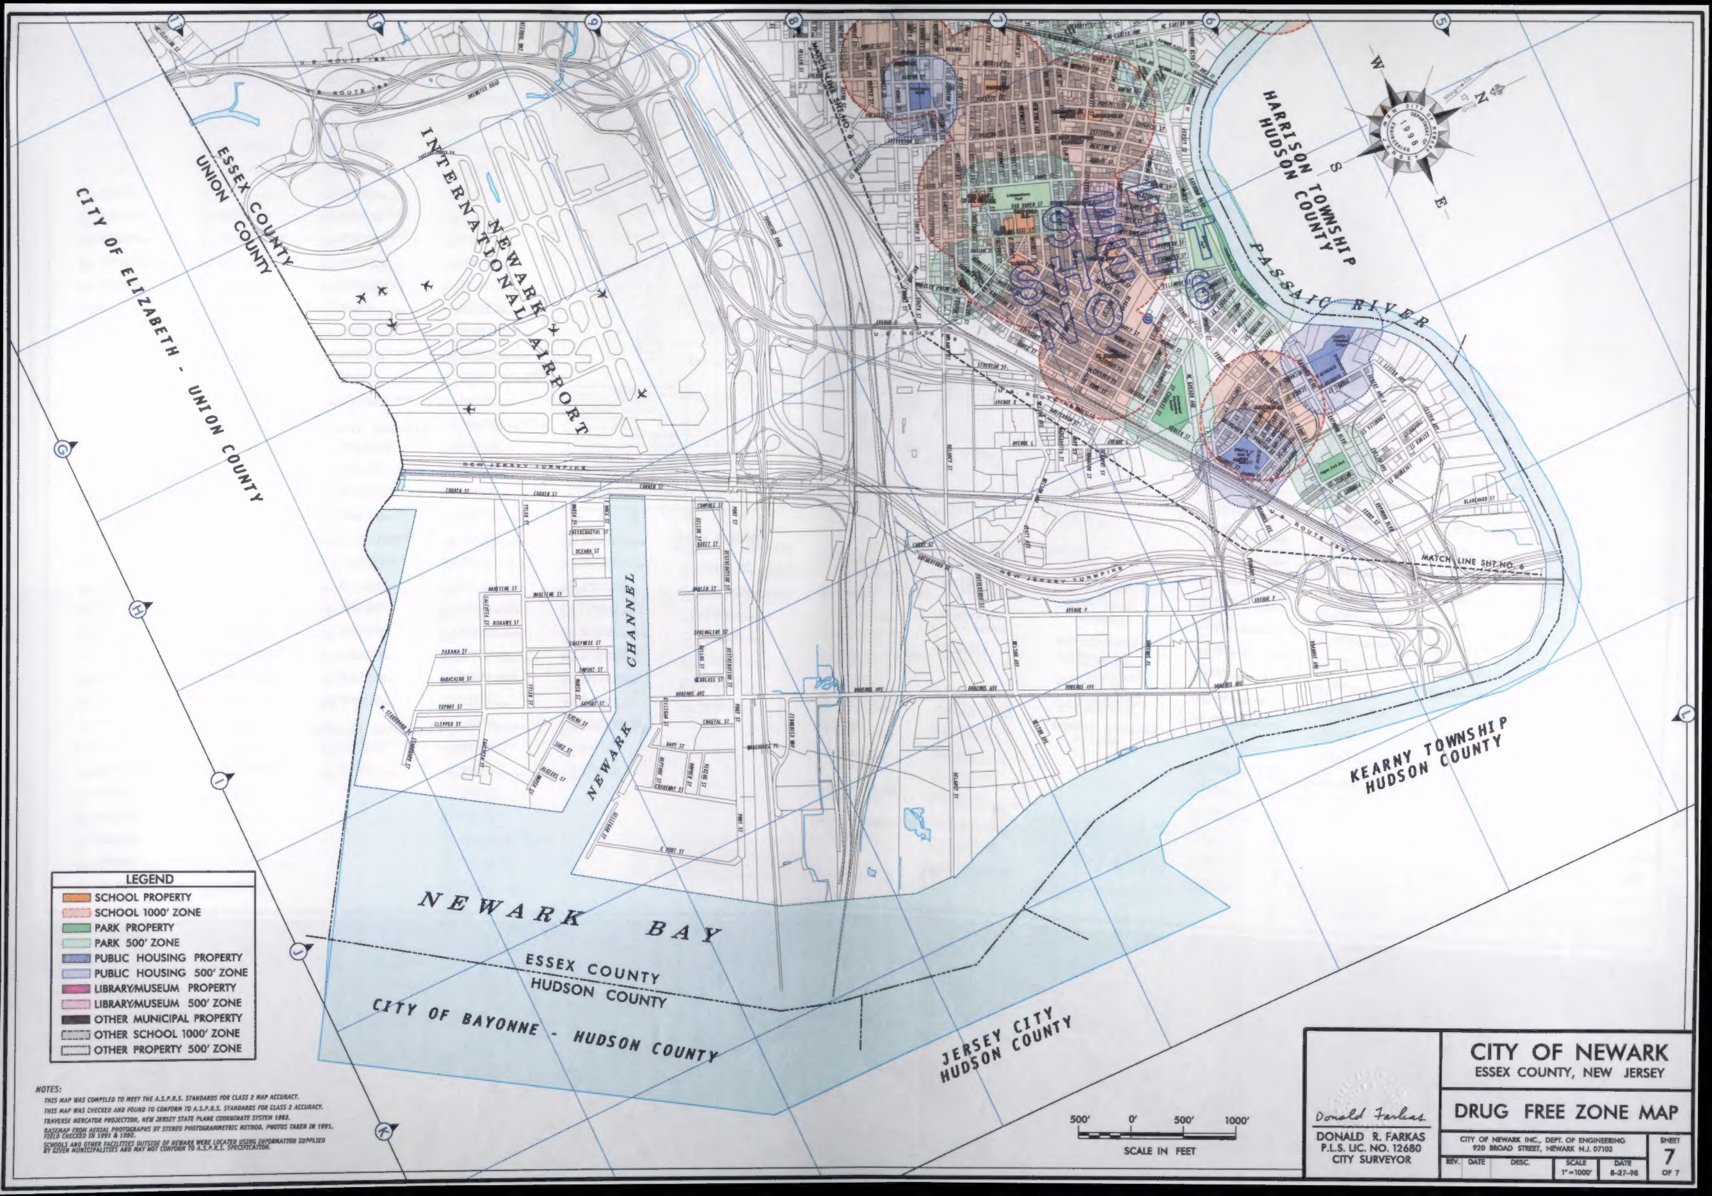
CITY OF ELIZABETH - UNION COUNTY
ESSEX COUNTY
UNION COUNTY
NEWARK INTERNATIONAL AIRPORT
NEW JERSEY TURNPIKE
NEWARK CHANNEL
NEWARK BAY
ESSEX COUNTY
HUDSON COUNTY
CITY OF BAYONNE - HUDSON COUNTY
JERSEY CITY HUDSON COUNTY
KEARNY TOWNSHIP HUDSON COUNTY
HARRISON TOWNSHIP HUDSON COUNTY
PASSAIC RIVER
SEE SHEET NO. 6
MATCH LINE SHT. NO. 6
W
N
S
E
1998
LEGEND
SCHOOL PROPERTY
SCHOOL 1000' ZONE
PARK PROPERTY
PARK 500' ZONE
PUBLIC HOUSING PROPERTY
PUBLIC HOUSING 500' ZONE
LIBRARY/MUSEUM PROPERTY
LIBRARY/MUSEUM 500' ZONE
OTHER MUNICIPAL PROPERTY
OTHER SCHOOL 1000' ZONE
OTHER PROPERTY 500' ZONE
NOTES:
THIS MAP WAS COMPILED TO MEET THE A.S.P.R.S. STANDARDS FOR CLASS 2 MAP ACCURACY.
THIS MAP WAS CHECKED AND FOUND TO CONFORM TO A.S.P.R.S. STANDARDS FOR CLASS 2 ACCURACY.
TRAVERSE MERCATOR PROJECTION, NEW JERSEY STATE PLANE COORDINATE SYSTEM 1983.
BASEMAP FROM AERIAL PHOTOGRAPHS BY STEREO PHOTOGRAMMETRIC METHOD, PHOTOS TAKEN IN 1991, FIELD CHECKED IN 1991 & 1992.
SCHOOLS AND OTHER FACILITIES OUTSIDE OF NEWARK WERE LOCATED USING INFORMATION SUPPLIED BY GIVEN MUNICIPALITIES AND MAY NOT CONFORM TO A.S.P.R.S. SPECIFICATION.
500' 0' 500' 1000'
SCALE IN FEET
Donald Farkas
DONALD R. FARKAS
P.L.S. LIC. NO. 12680
CITY SURVEYOR
CITY OF NEWARK
ESSEX COUNTY, NEW JERSEY
DRUG FREE ZONE MAP
CITY OF NEWARK INC., DEPT. OF ENGINEERING
920 BROAD STREET, NEWARK N.J. 07102
SHEET
7
OF 7
REV.
DATE
DESC.
SCALE
1" = 1000'
DATE
8-27-98